



TRA VIGNE WEST SUBDIVISION
VESTING TENTATIVE SUBDIVISION MAP
STOCKTON, CALIFORNIA

GENERAL NOTES

1. ALL IMPROVEMENTS SHALL BE CONSTRUCTED AS PER THE CITY OF STOCKTON STANDARD PLANS AND SPECIFICATIONS, EXCEPT AS NOTED.
2. STORM DRAINAGE: BY POSITIVE SYSTEM DISCHARGE TO AN ON-SITE STORM DRAINAGE BASIN AND PUMP STATION. THE PROPOSED SYSTEM WILL DISCHARGE TO BEAR CREEK. ALL IMPROVEMENTS TO BE CONSTRUCTED TO THE CITY OF STOCKTON STANDARDS.
3. SEWAGE DISPOSAL: BY CITY OF STOCKTON SEWER SYSTEM
4. WATER SUPPLY: BY CITY OF STOCKTON WATER SYSTEM
5. STREET LIGHTING SHALL BE INSTALLED AS PER THE CITY OF STOCKTON.
6. ASSESSORS PARCEL Nos.120-020-001 THRU 003, 120-020-017 THRU 020, 120-020-022, AND 023.
7. LEGAL DESCRIPTION: ALL THAT CERTAIN REAL PROPERTY SITUATE IN THE UNINCORPORATED, COUNTY OF SAN JOAQUIN, STATE OF CALIFORNIA, BEING A PORTION OF SECTION 2, TOWNSHIP 2 NORTH, RANGE 6 EAST, MOUNT DIABLO BASE AND MERIDIAN
8. PUBLIC UTILITIES ARE TO BE INSTALLED UNDER GROUND IN EASEMENTS.
9. THE SUBDIVIDER HEREBY RESERVES THE RIGHT TO FILE "MULTIPLE SUBDIVISION MAPS" AS SET FORTH BY THE SUBDIVISION MAP ACT, ARTICLE 4, SECTION 66456.1., AND FILE PARCEL MAPS FOR REASON OF SALE. ALL PARCEL LINES SHALL CONFORM TO THIS TENTATIVE MAP.
10. PURSUANT TO SECTION 66452.6 OF THE "SUBDIVISION MAP ACT", THE TERM OF THIS MAP MAY EXTEND 10 YEARS.
11. PUBLIC UTILITY EASEMENTS WILL BE PROVIDED ALONG ALL STREET FRONTAGE.
12. BUILDING SETBACKS WILL BE AS PER CITY OF STOCKTON STANDARDS.
13. ALL EXISTING STRUCTURES AND TREES ARE TO BE REMOVED. SEPTIC TANKS, LEACH FIELDS, AND WELLS ON SITE WILL BE REMOVED OR ABANDONED AS PER CITY OF STOCKTON REQUIREMENTS.
14. ALL OFF-SITE IMPROVEMENTS ALONG WEST LANE AND EIGHT MILE ROAD TO BE CONSTRUCTED IN ACCORDANCE WITH THE APPROVED PRECISE ROADWAY PLAN PREPARED BY NORTHSTAR ENGINEERING GROUP, INC. AND THE REQUIREMENTS SET FORTH IN THE APPROVED TRAFFIC STUDY.

LEGEND

	EXISTING	PROPOSED
BOUNDARY LINE	_____	_____
CENTERLINE	_____	_____
RIGHT-OF-WAY	_____	_____
PARCEL LINE	_____	N/A
CURB AND GUTTER	N/A	_____
EDGE OF PAVEMENT	_____	_____
STORM DRAIN (MAIN)	Ex12"SD	12"SD
FORCE MAIN	8"FM	8"FM
DRAINAGE SWALE	_____	_____
STORM DRAIN MAINTENANCE HOLE	SD	SD
CURB INLET	CI	CI
DIRT ROAD	_____	N/A
WATER (MAIN)	Ex8"W	8"W
WATER VALVE	WV	WV
FIRE HYDRANT	HD	HD
SEWER MAINTENANCE HOLE	SMH	SMH
SEWER (MAIN)	Ex12"SS	12"SS
OVER HEAD ELECTRICAL	_____	N/A
GAS LINE	_____	N/A
CENTERLINE ELEVATION	(68.34 CL)	68.34 CL
ORIGINAL GROUND	106.92	N/A
DIRECTION OF FLOW	.003	.003
CONTOURS	.32	.32
WALL (SEE LABEL FOR TYPE)	_____	_____
FENCE (CHAINLINK OR VINYL)	_____	_____
FENCE (WIRE OR HOGWIRE)	_____	_____
FENCE (WOOD OR WROUGHT IRON)	_____	_____
TREE OR SHRUB/TO BE REMOVED	X	N/A
IRRIGATION LINE	Ex48"IRR	48"IRR
IRRIGATION VALVE	IV	N/A
IRRIGATION PRESSURE MANHOLE/VENT	PMH	PMH
SIGN	S	N/A
SERVICE POLE	SP	N/A

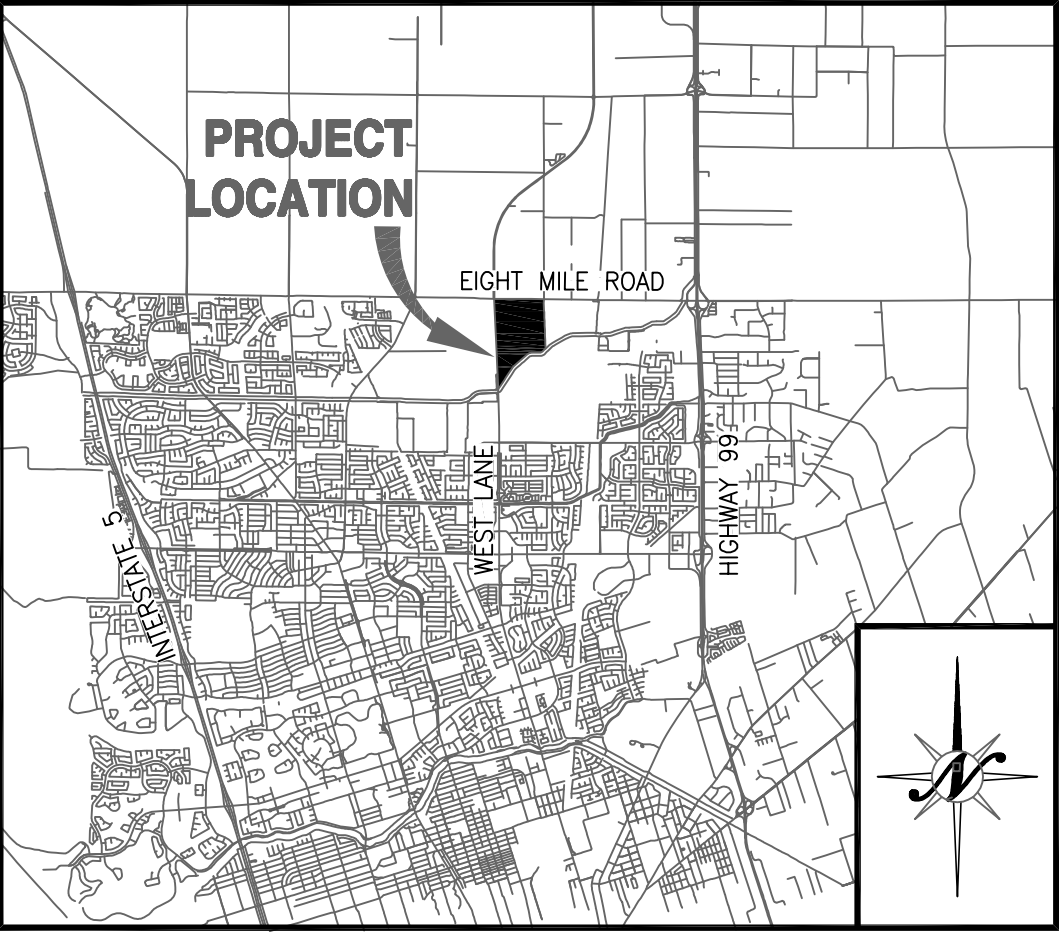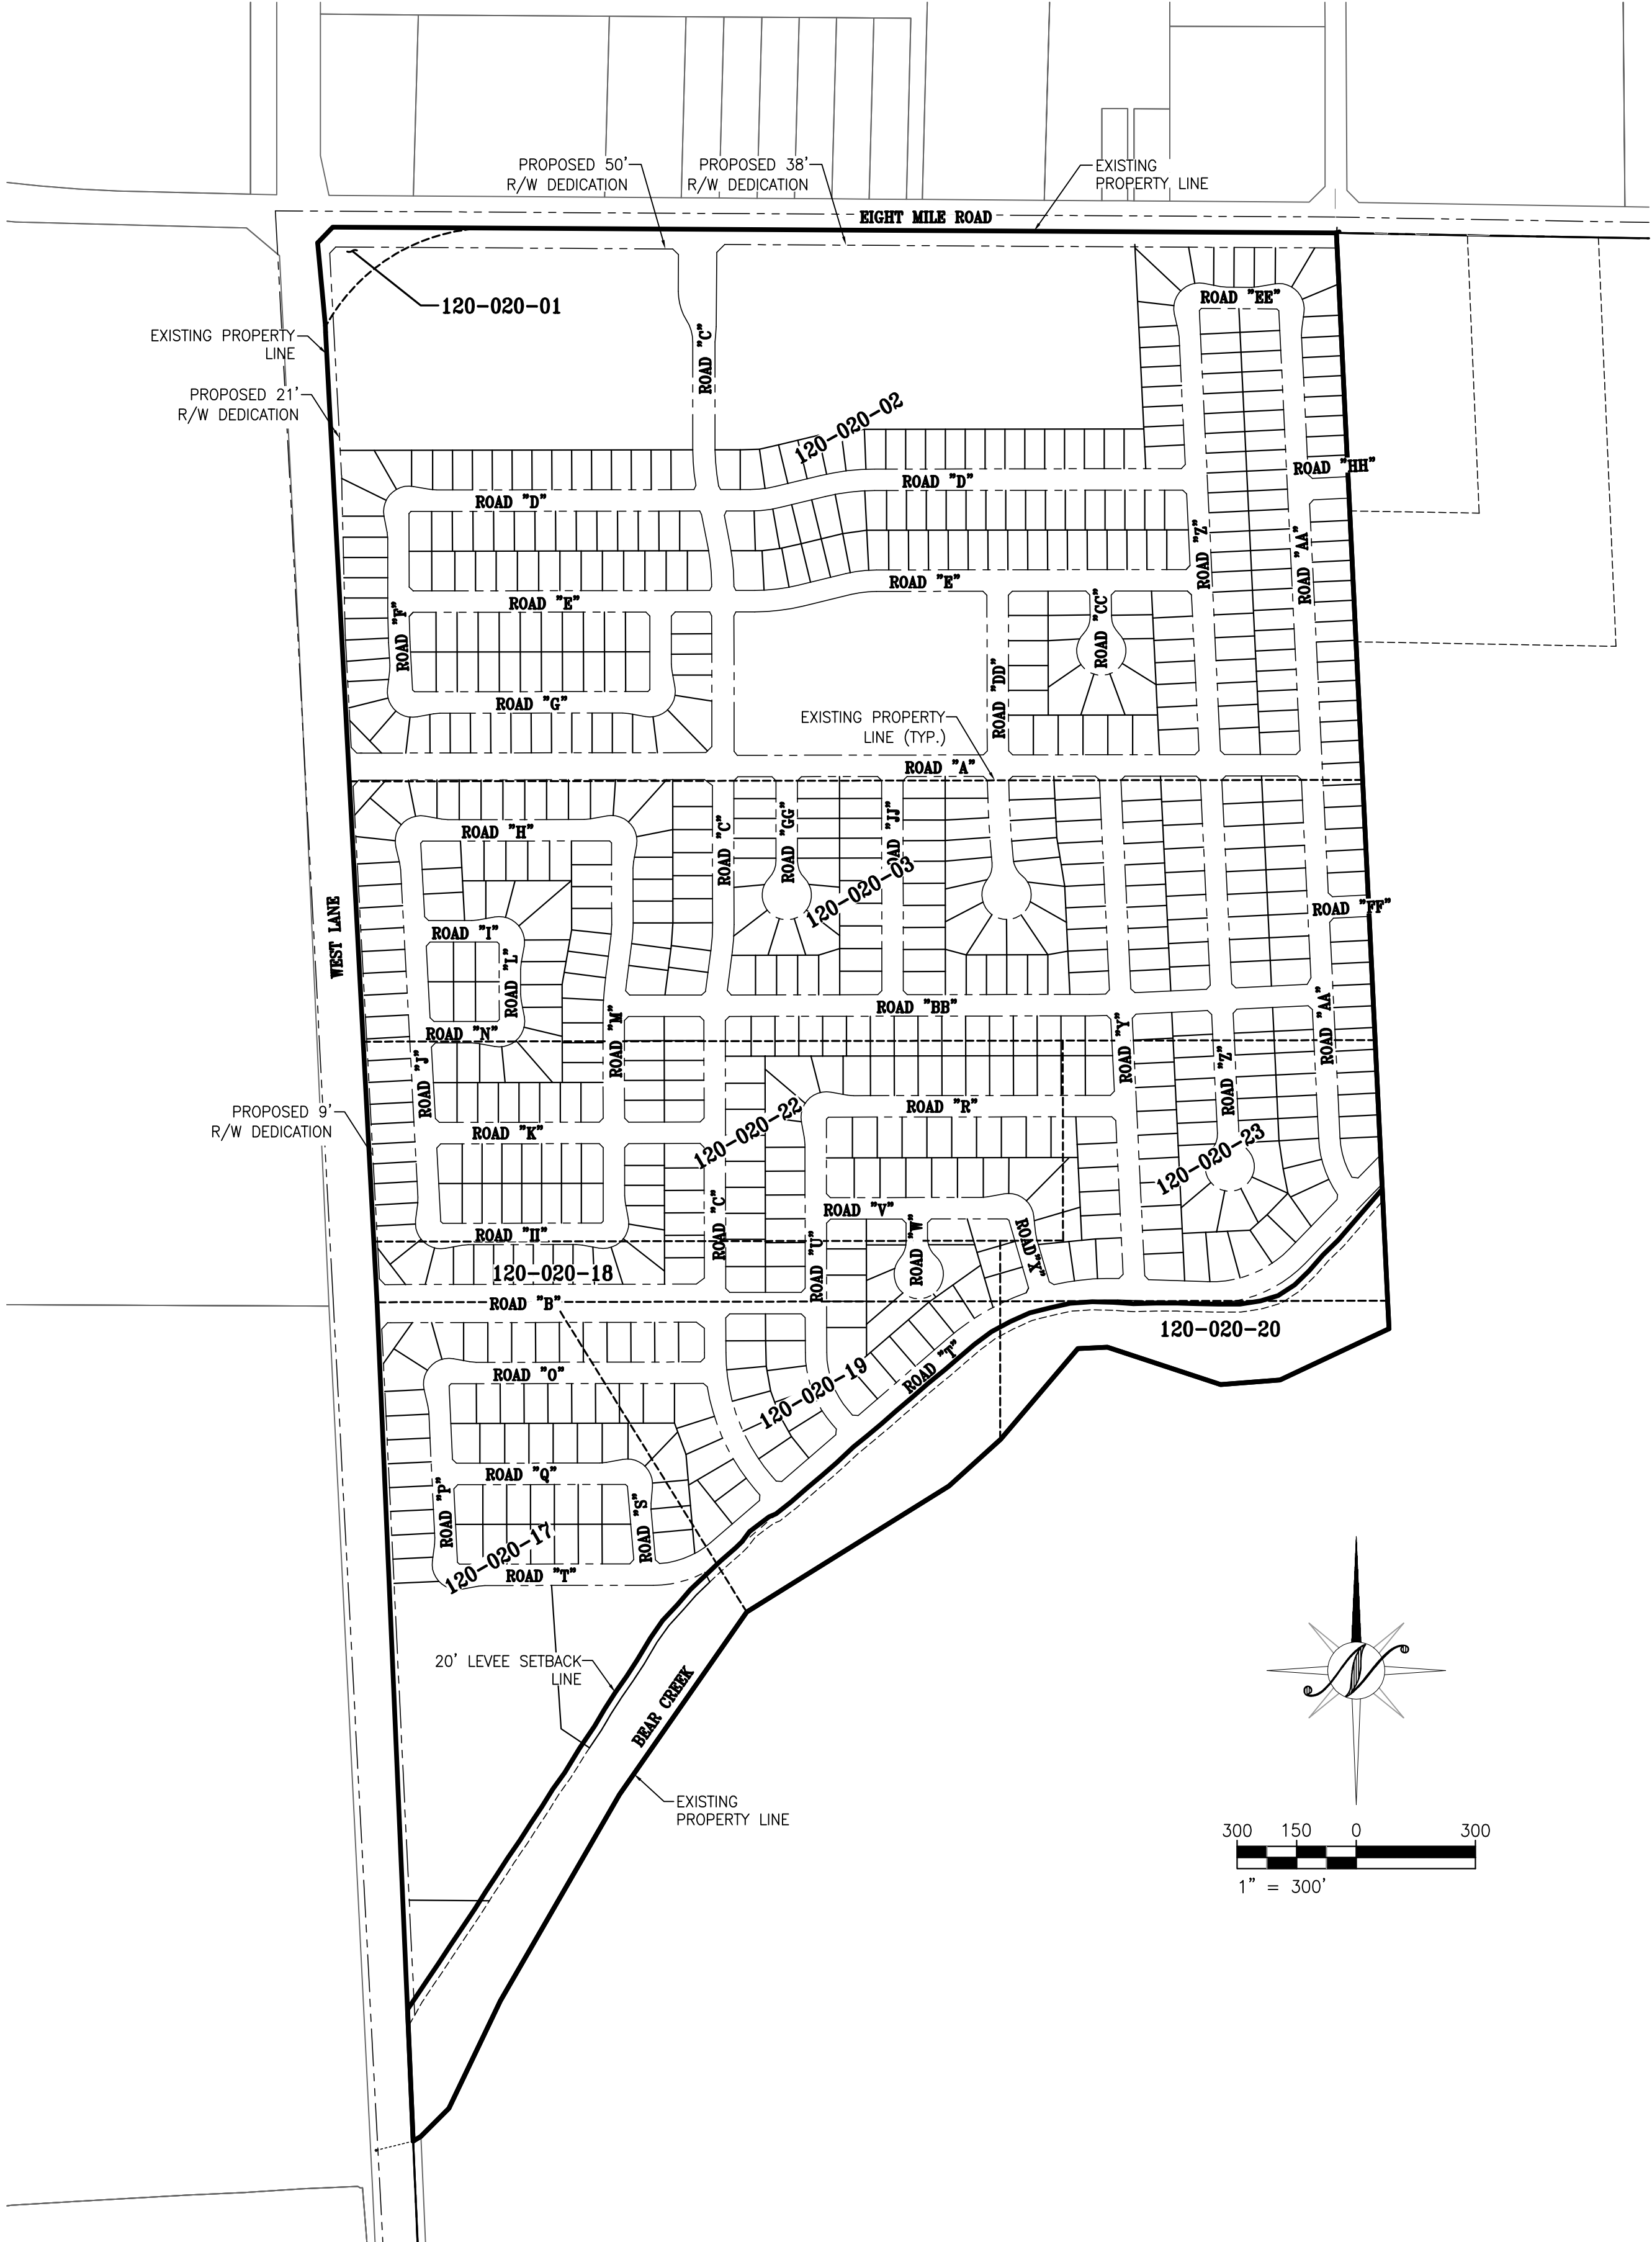

VICINITY MAP
NOT TO SCALE

SHEET INDEX

- | | | |
|----|-------|---|
| 1 | TM1.1 | COVER SHEET |
| 2 | TM1.2 | KEY SHEET AND TYPICAL CROSS-SECTIONS |
| 3 | TM2.1 | TOPOGRAPHY SHEET |
| 4 | TM2.2 | TOPOGRAPHY SHEET |
| 5 | TM3.1 | DIMENSION AND PRELIMINARY GRADING PLAN |
| 6 | TM3.2 | DIMENSION AND PRELIMINARY GRADING PLAN |
| 7 | TM4.1 | PRELIMINARY UTILITY PLAN |
| 8 | TM4.2 | PRELIMINARY UTILITY PLAN |
| 9 | TM5.1 | PRELIMINARY PHASING AND MAJOR OFF-SITE INFRASTRUCTURE |
| 10 | TM5.2 | ALTERNATE PROJECT LAYOUT |
| 11 | TM5.3 | TRAFFIC CALMING PLAN |

PROJECT INFORMATION

A. REGULATORY AGENCY:	CITY OF STOCKTON 425 N. EL DORADO STREET STOCKTON, CA. 95202 CONTACT: MIKE MC DOWELL
B. OWNER/APPLICANT:	JOHN TOMASELLO 18958 LOUIS ROAD GRASS VALLEY, CA. 95945 T: (530) 208-8482
C. ENGINEER:	NORTHSTAR ENGINEERING GROUP, INC. 620 12th STREET MODESTO CA, 95354 T: (209) 524-3525 F: (209) 524-3526 CONTACT: TONY DE MELO
D. EXISTING LAND USE/ZONING:	VACANT LOT - ORCHARD/ AU-20
E. PROPOSED LAND USE/ZONING:	RESIDENTIAL, LOW DENSITY - RL
F. TOTAL PROJECT SIZE:	200.16 ACRES (185.5 RESIDENTIAL)
G. TOTAL NUMBER OF LOTS:	747
H. DENSITY:	4.0 UPA
I. CONTOURS:	1' AND ONE HALF CONTOUR INTERVALS, SURVEYED ON APRIL 1st, 2015.
J. RETURNS:	PER CITY OF STOCKTON STANDARD DETAILS R63 AND R64.

STAFF APPROVAL

FILED AS A TENTATIVE MAP THIS _____ DAY OF _____ 2020.
FEE \$ _____

COMMUNITY DEVELOPMENT DEPARTMENT

APPROVED BY THE CITY ENGINEER OF THE CITY OF STOCKTON THIS _____ DAY OF _____ 2020.

CITY ENGINEER

APPROVED BY THIS COMMUNITY DEVELOPMENT DIRECTOR THIS _____ DAY OF _____ 2020.

COMMUNITY DEVELOPMENT DIRECTOR

COMMISSION APPROVAL

FILED AS A TENTATIVE MAP THIS _____ DAY OF _____ 2020.
FEE \$ _____

COMMUNITY DEVELOPMENT DEPARTMENT

APPROVED BY THE CITY ENGINEER OF THE CITY OF STOCKTON THIS _____ DAY OF _____ 2020.

CITY ENGINEER

APPROVED BY THE PLANNING COMMISSION THIS _____ DAY OF _____ 2020.

CHAIRMAN

COPYRIGHT © 2020 NORTHSTAR ENGINEERING GROUP, INC



REVISIONS	APPROVED	DATE	DESCRIPTIONS
NO.			

COVER SHEET

VESTING TENTATIVE SUBDIVISION MAP

TRA VIGNE WEST

CALIFORNIA

STOCKTON,



JOB #: 15-1532
DATE: 01/31/2020
SCALE: AS SHOWN
DRAWN: TBA/PMH
DESIGN: PMH/CV/KM
CHK'D: TPD

SHEET
NUMBER

TM 1.1



NO.	REVISIONS	DATE	APPROVED



KEY SHEET AND
TYPICAL CROSS-SECTIONS
VESTING TENTATIVE SUBDIVISION MAP
TRA VIGNE WEST
STOCKTON, CALIFORNIA




JOB #: 15-1532
DATE: 01/31/2020
SCALE: AS SHOWN
DRAWN: TBA/PMH
DESIGN: PMH/CV/KM
CHK'D: TFD

SHEET
NUMBER

TM 1.2

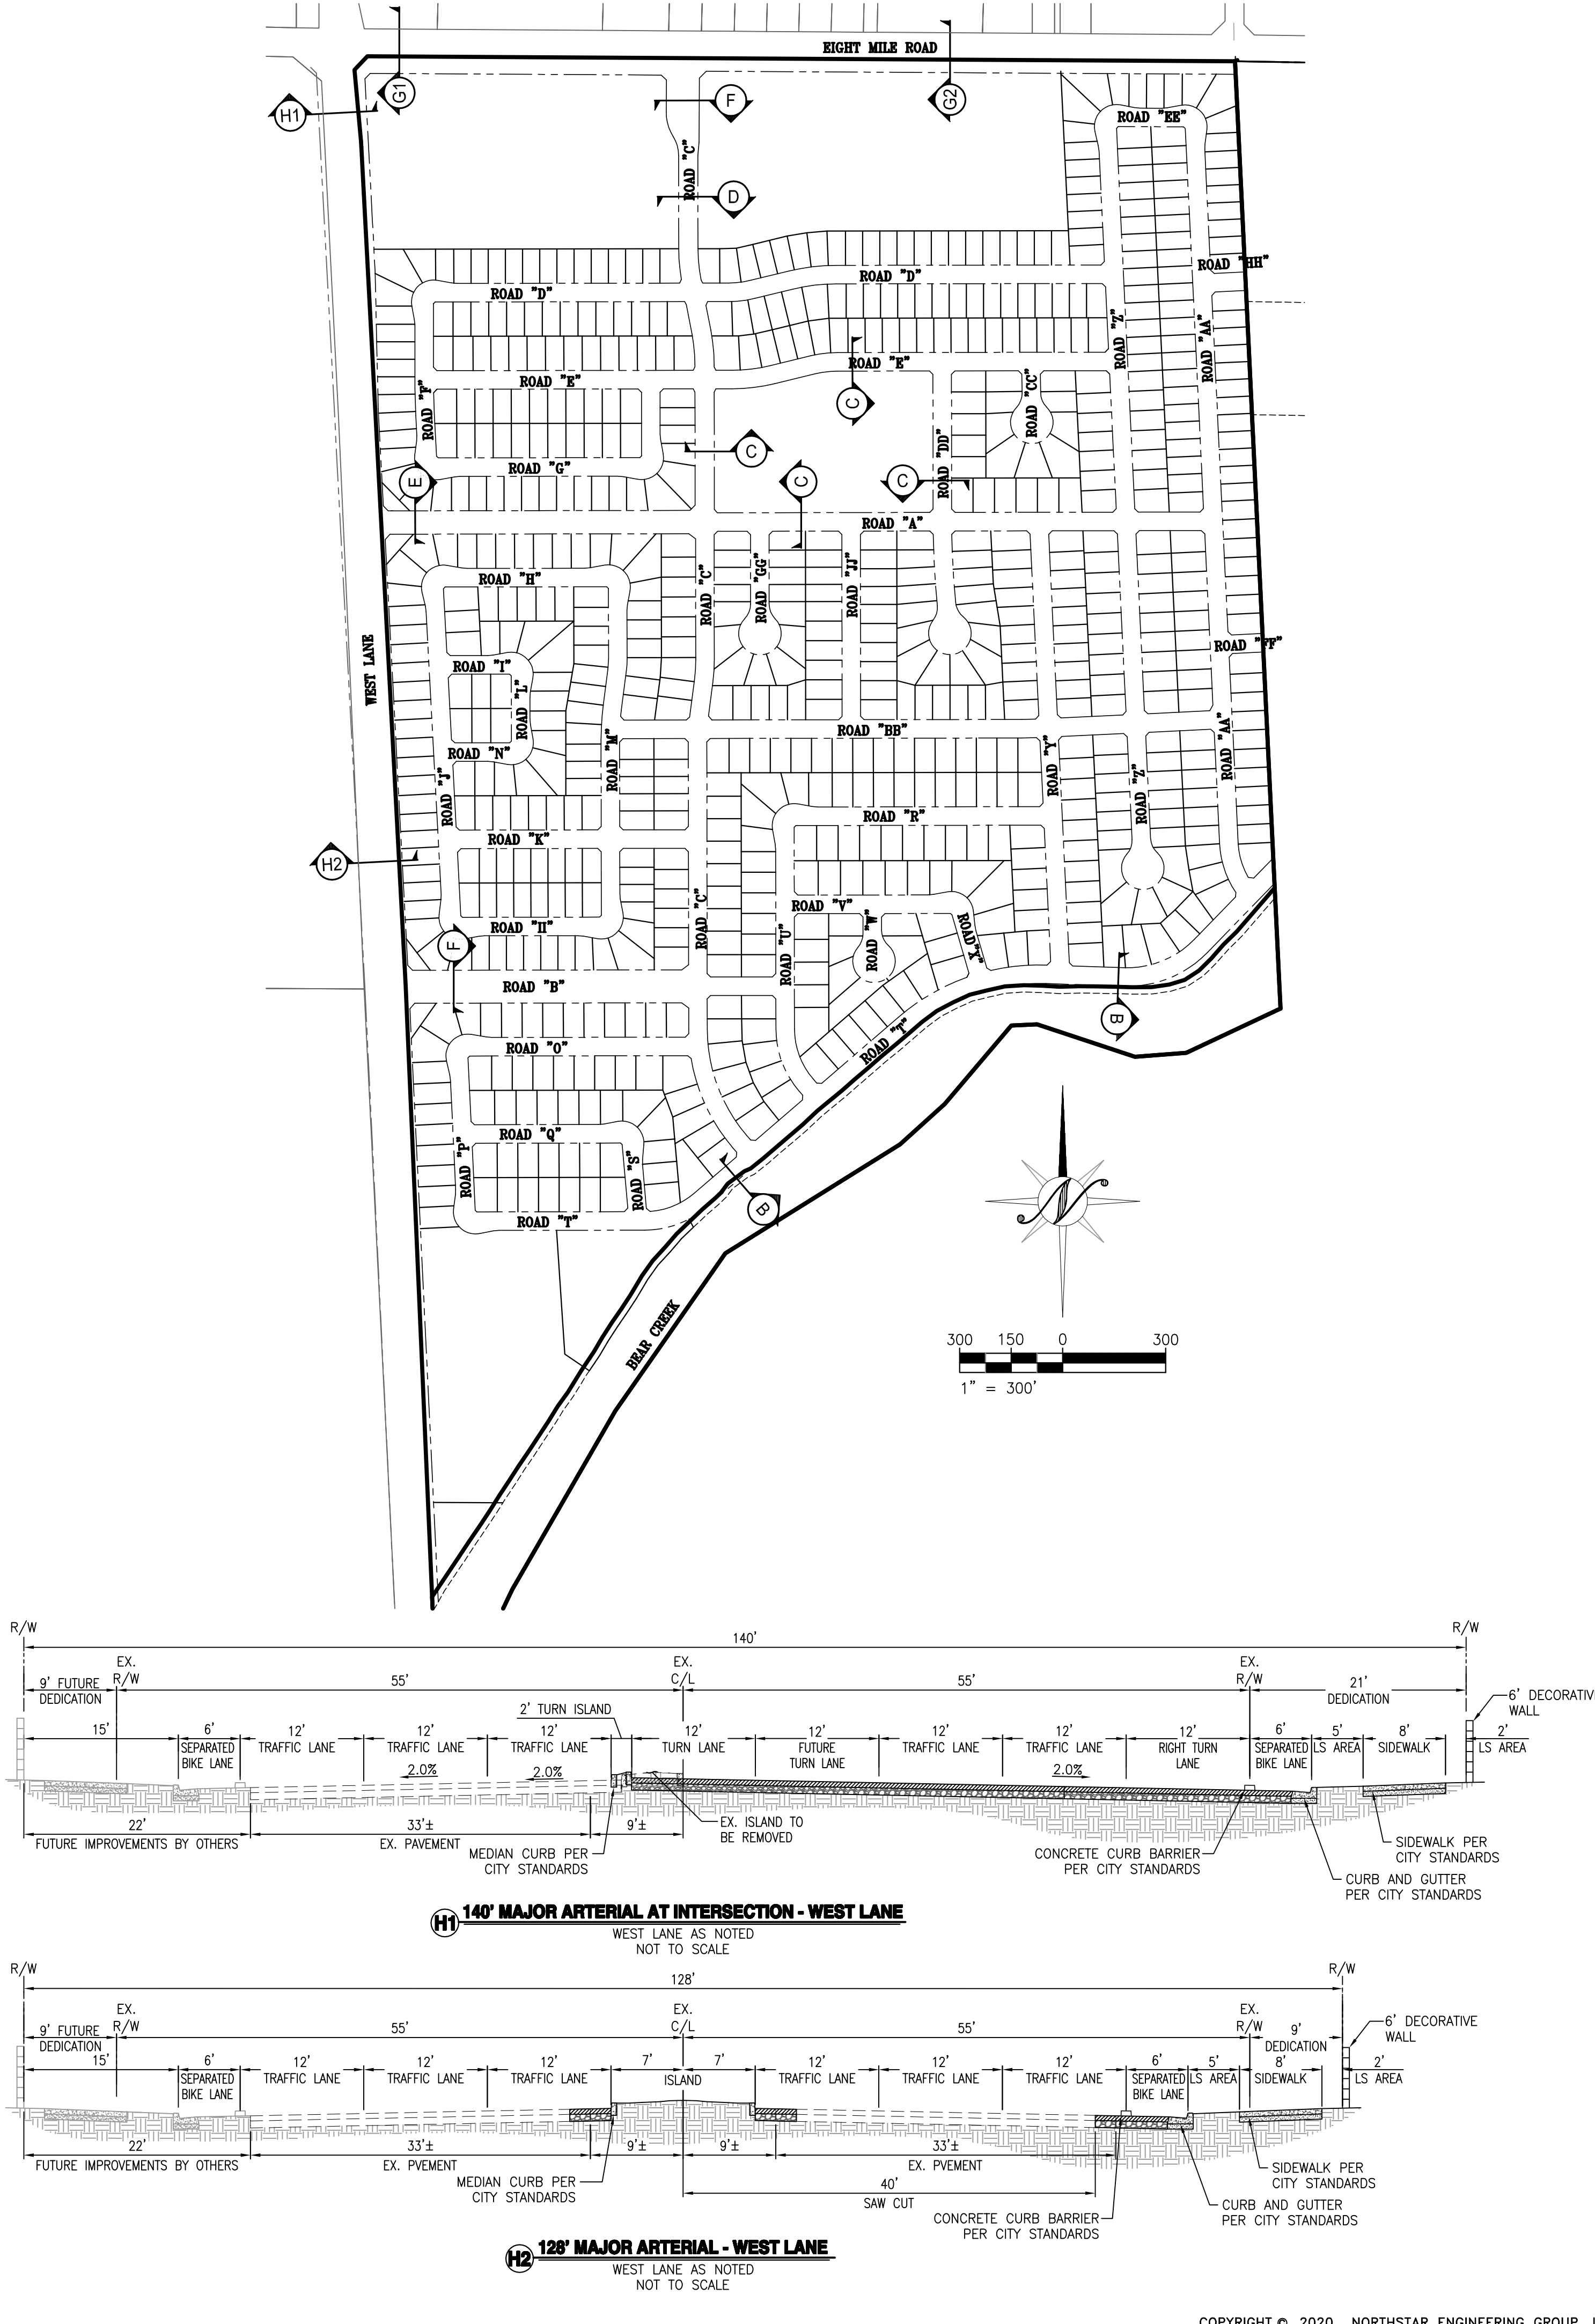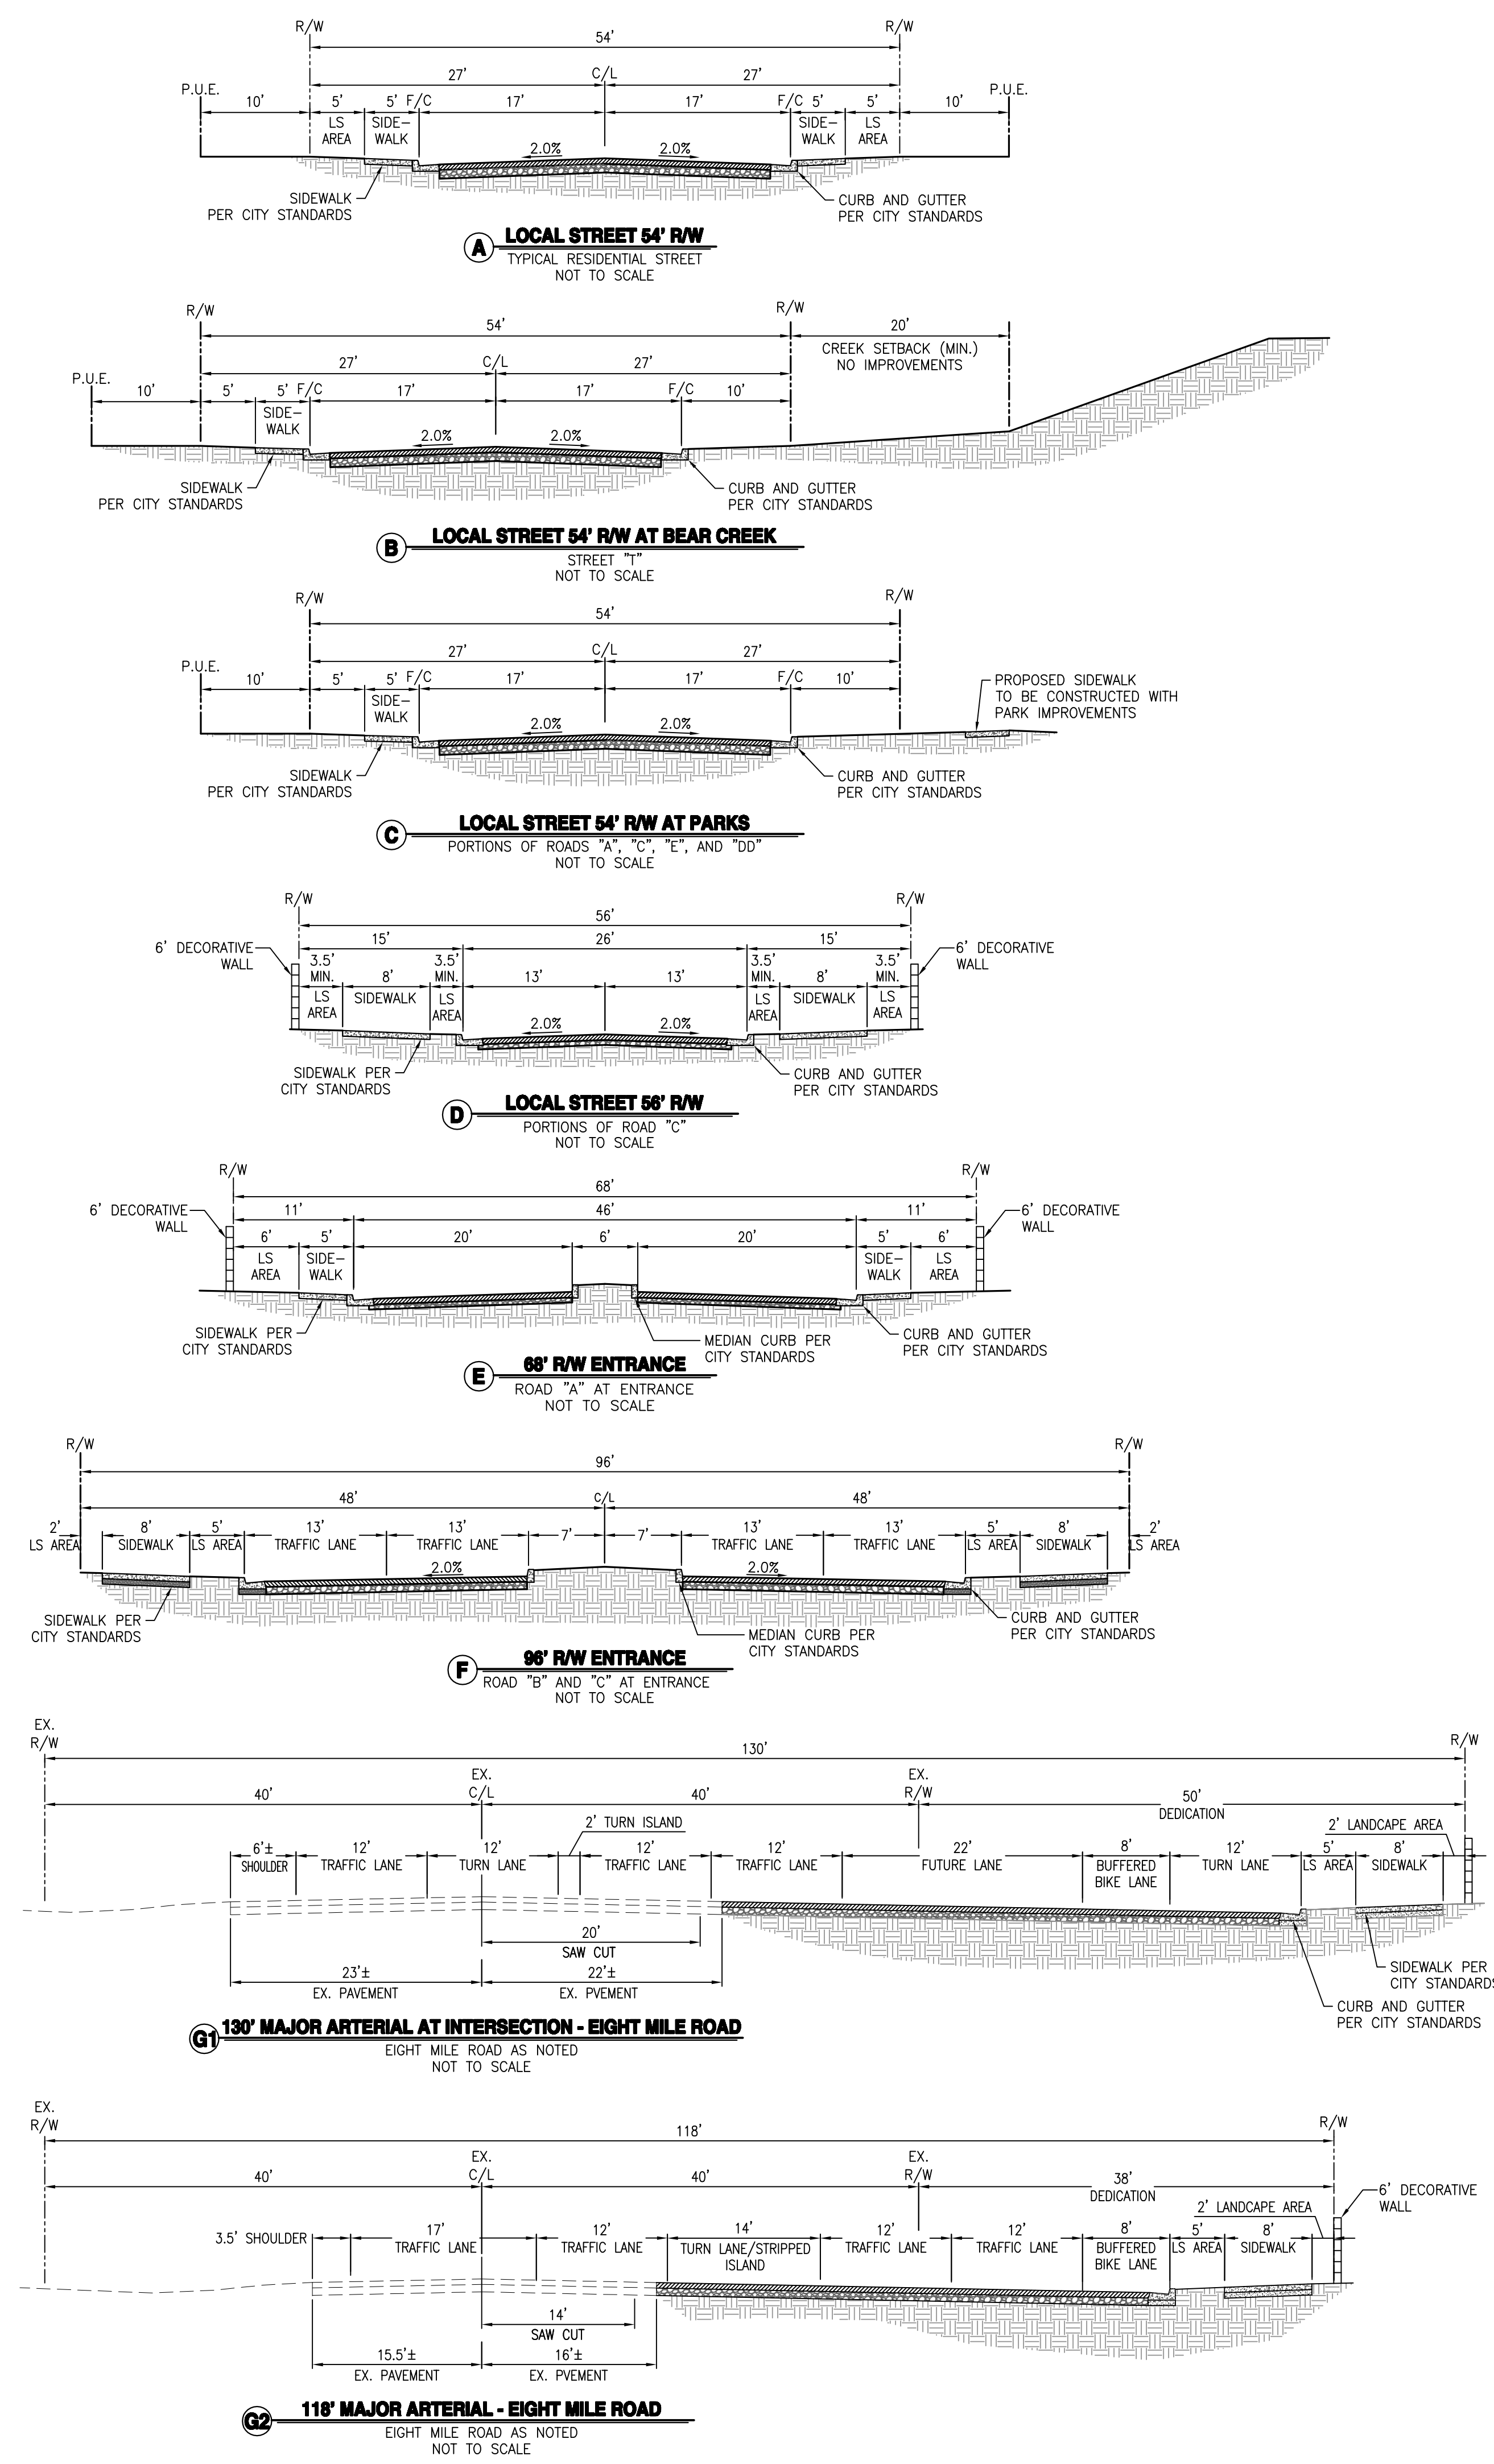


PLOTTED: 01/24/2020 10:24
DRAWING: F:\15-1532 Bear Creek East\Planning\Map\TM 1.2-KEY-SEC.dwg
PLOTTER: HP DesignJet 5000PS

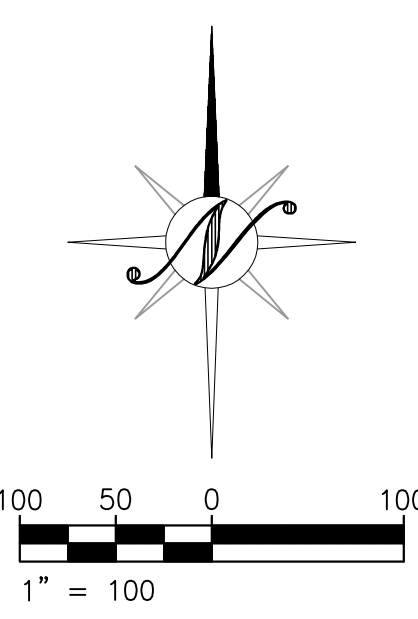





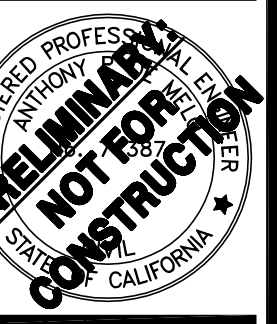

NO.	REVISIONS	DATE	APPROVED
	DESCRIPTIONS		


DIMENSION AND PRELIMINARY GRADING PLAN
VESTING TENTATIVE SUBDIVISION MAP
TRA VIGNE WEST
STOCKTON, CALIFORNIA



JOB #: 15-1532
DATE: 01/31/2020
SCALE: AS SHOWN
DRAWN: TBA/PMH
DESIGN: PMH/CV/KM
CHK'D: TFD

SHEET NUMBER

TM 3.2

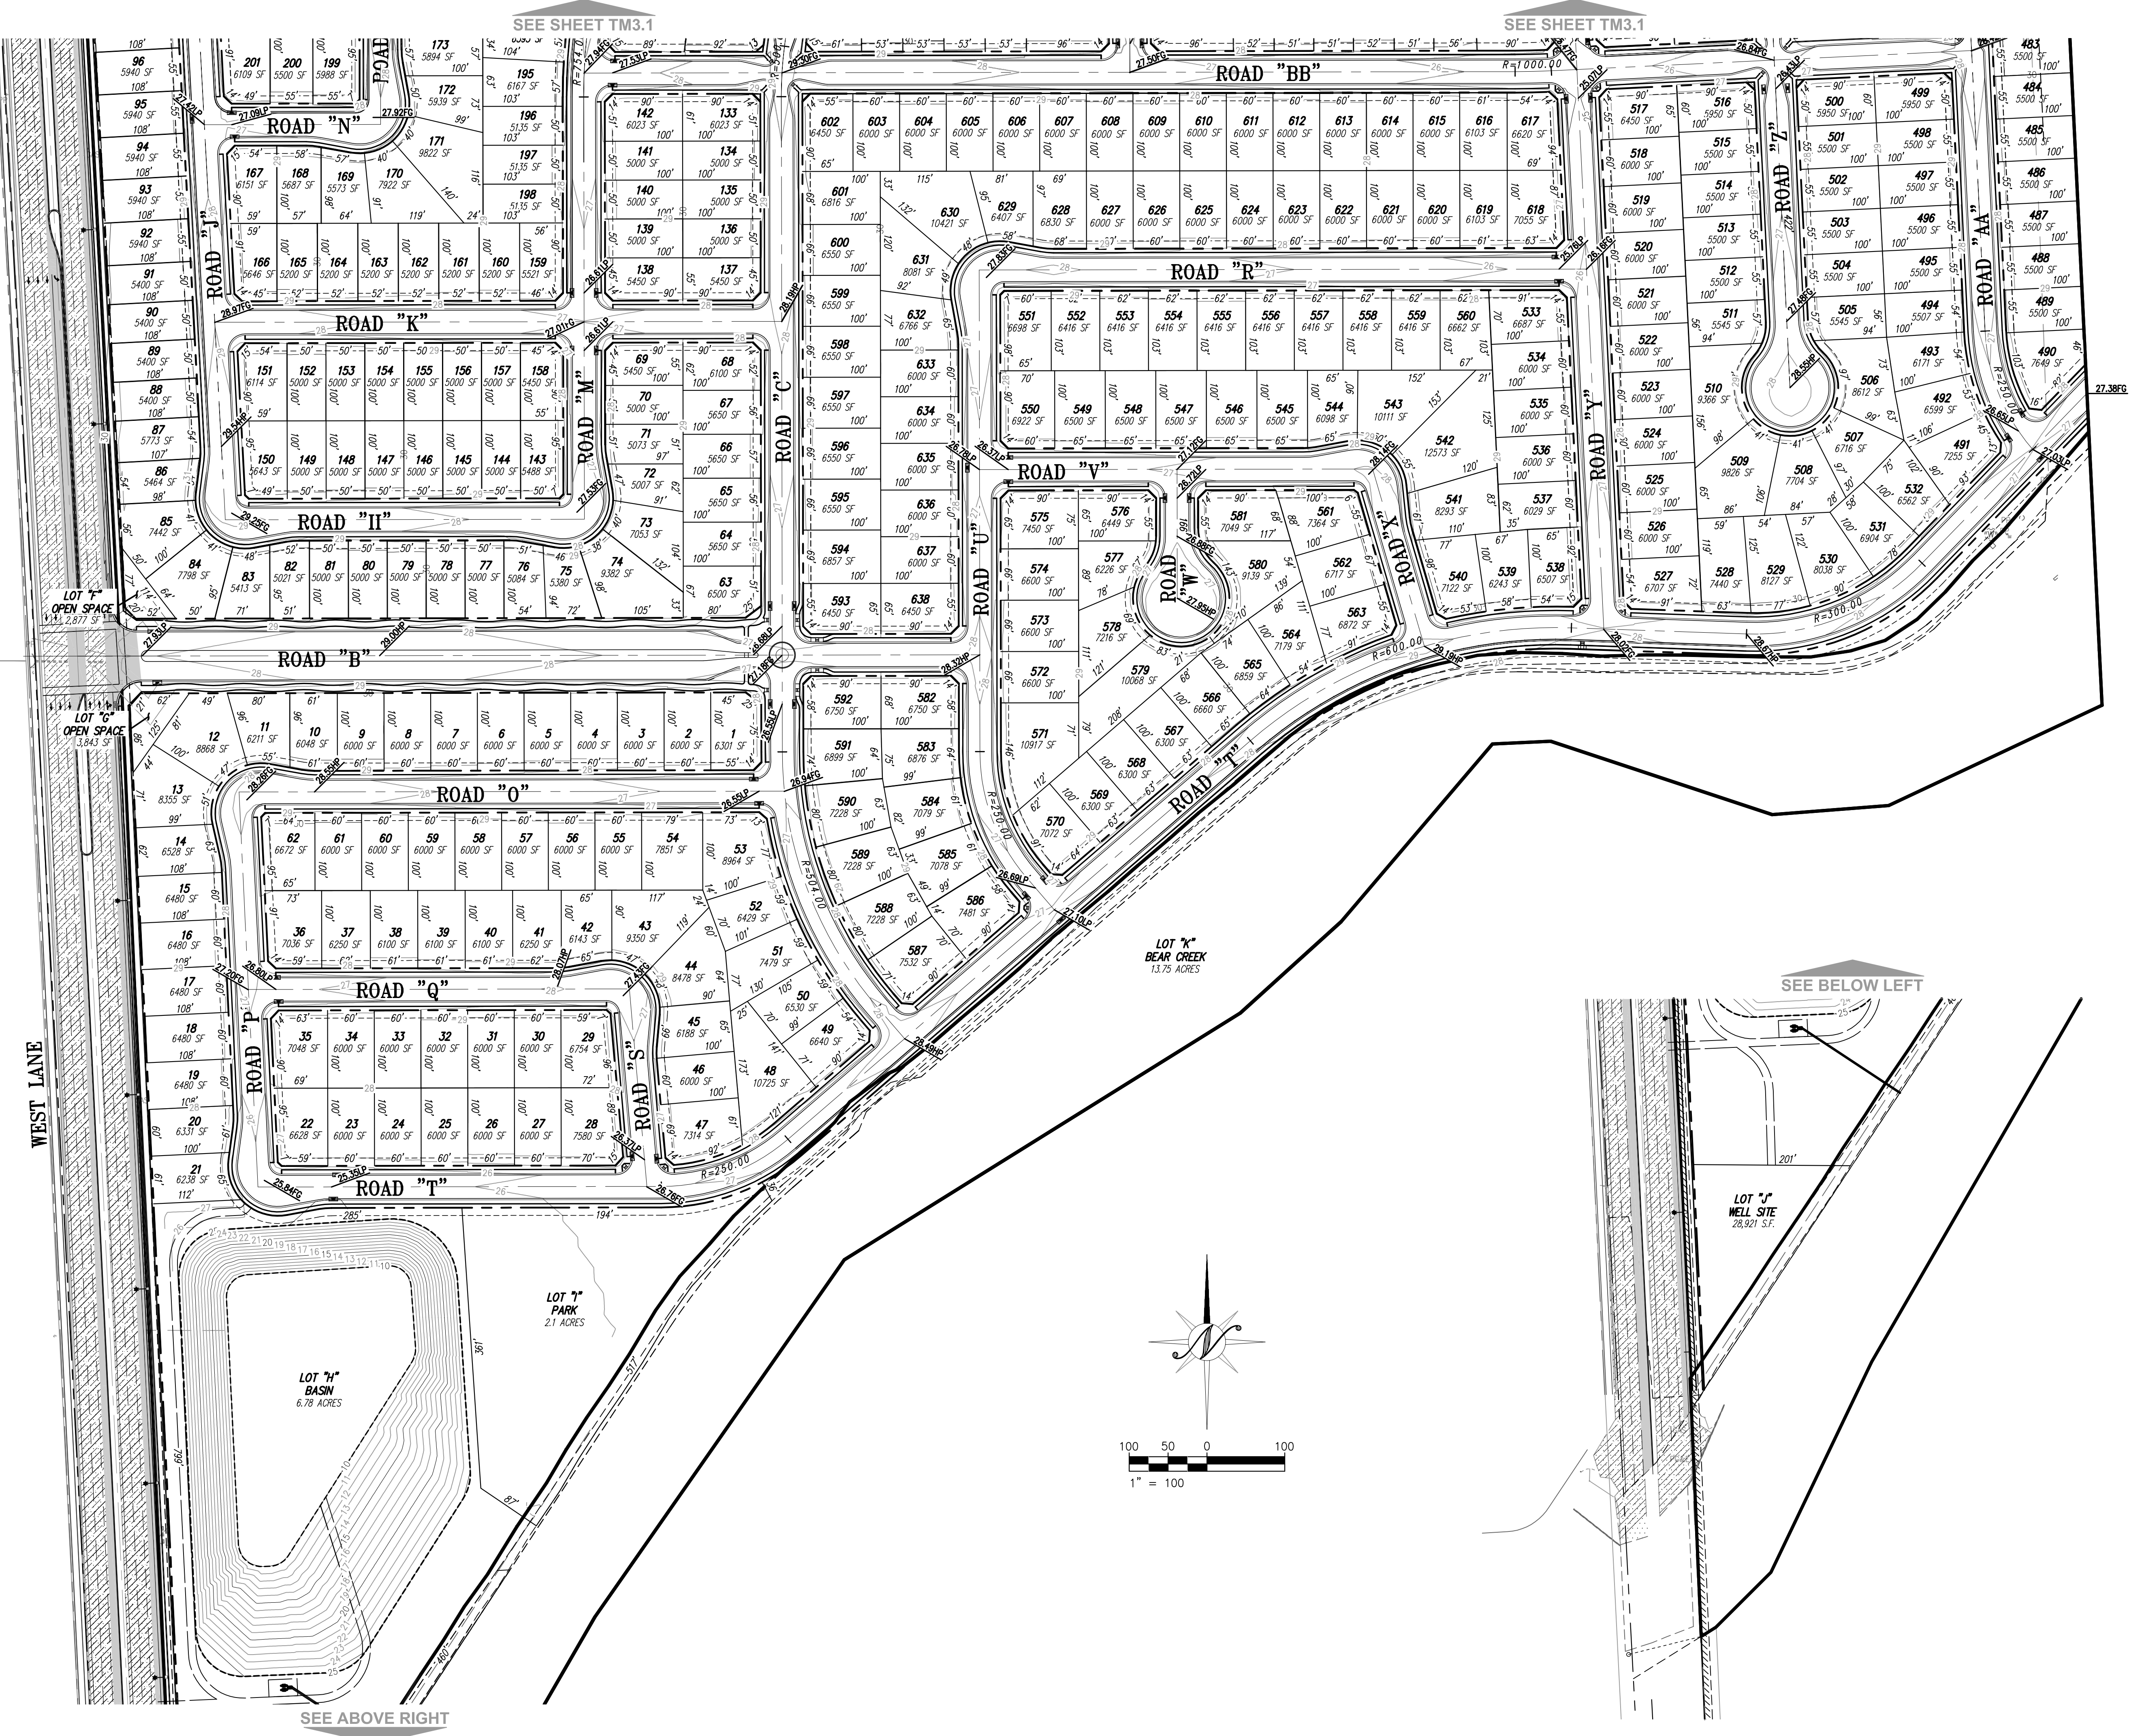

PLOTTED: 01/24/2020 10:27 PLOTTED BY: PFW/STW
DRAWING: TM 3.2-3.2-3.2.dwg





PLOTTED: 01/24/2020, 10:30
 DIVISION: CIVIL ENGINEERING - SURVEYING
 DRAWING: PRELIMINARY PHASING AND MAJOR OFF-SITE INFRASTRUCTURE



LEGEND

PROPOSED	
WATER (MAIN)	24" W
SEWER (MAIN)	24" S

GENERAL NOTES

1. THE PHASE ORDER IS PRELIMINARY AND IS SUBJECT TO CHANGE BASED ON FUTURE DEVELOPMENT CONDITIONS.
2. THE PARK BASIN IMPROVEMENTS TO BE CONSTRUCTED AS PART OF THE INITIAL PHASE OF THE PROJECT.
3. THE PARK / BASIN WILL BE EXCAVATED WITH THE INITIAL PHASE OF THE PROJECT AND WILL BE LANDSCAPED IN ACCORDANCE WITH THE PROJECT CONDITIONS OF APPROVAL AND DEVELOPMENT AGREEMENT REQUIREMENTS.
4. PROPOSED LOCATIONS FOR STORM DRAINAGE BASIN AND THE STORM DRAINAGE PUMP STATION ARE CONCEPTUAL ONLY. FINAL LOCATIONS ARE TO BE IN ACCORDANCE WITH FUTURE UPDATES TO THE BEAR CREEK MASTER PLANS.
5. ALL IN-TRACT UTILITIES ARE TO BE CONSTRUCTED IN ACCORDANCE WITH THE CURRENT CITY OF STOCKTON STANDARDS AND SPECIFICATIONS



NO.	REVISIONS	DATE	APPROVED
	DESCRIPTIONS		

PRELIMINARY PHASING AND MAJOR OFF-SITE INFRASTRUCTURE VESTING TENTATIVE SUBDIVISION MAP TRA VIGNE WEST

CALIFORNIA

STOCKTON,




JOB #:	15-1532
DATE:	01/31/2020
SCALE:	AS SHOWN
DRAWN:	TBA/PMH
DESIGN:	PMH/CV/KM
CHK'D:	TFD

SHEET NUMBER


TM 5.1




PLOTTED: 01/24/2020 10:31 PLOTTED BY: P:\work\2020\0124\TM 5.3 - Traffic Calming Plan.dwg
DRAWN BY: P:\work\2020\0124\TM 5.3 - Traffic Calming Plan.dwg

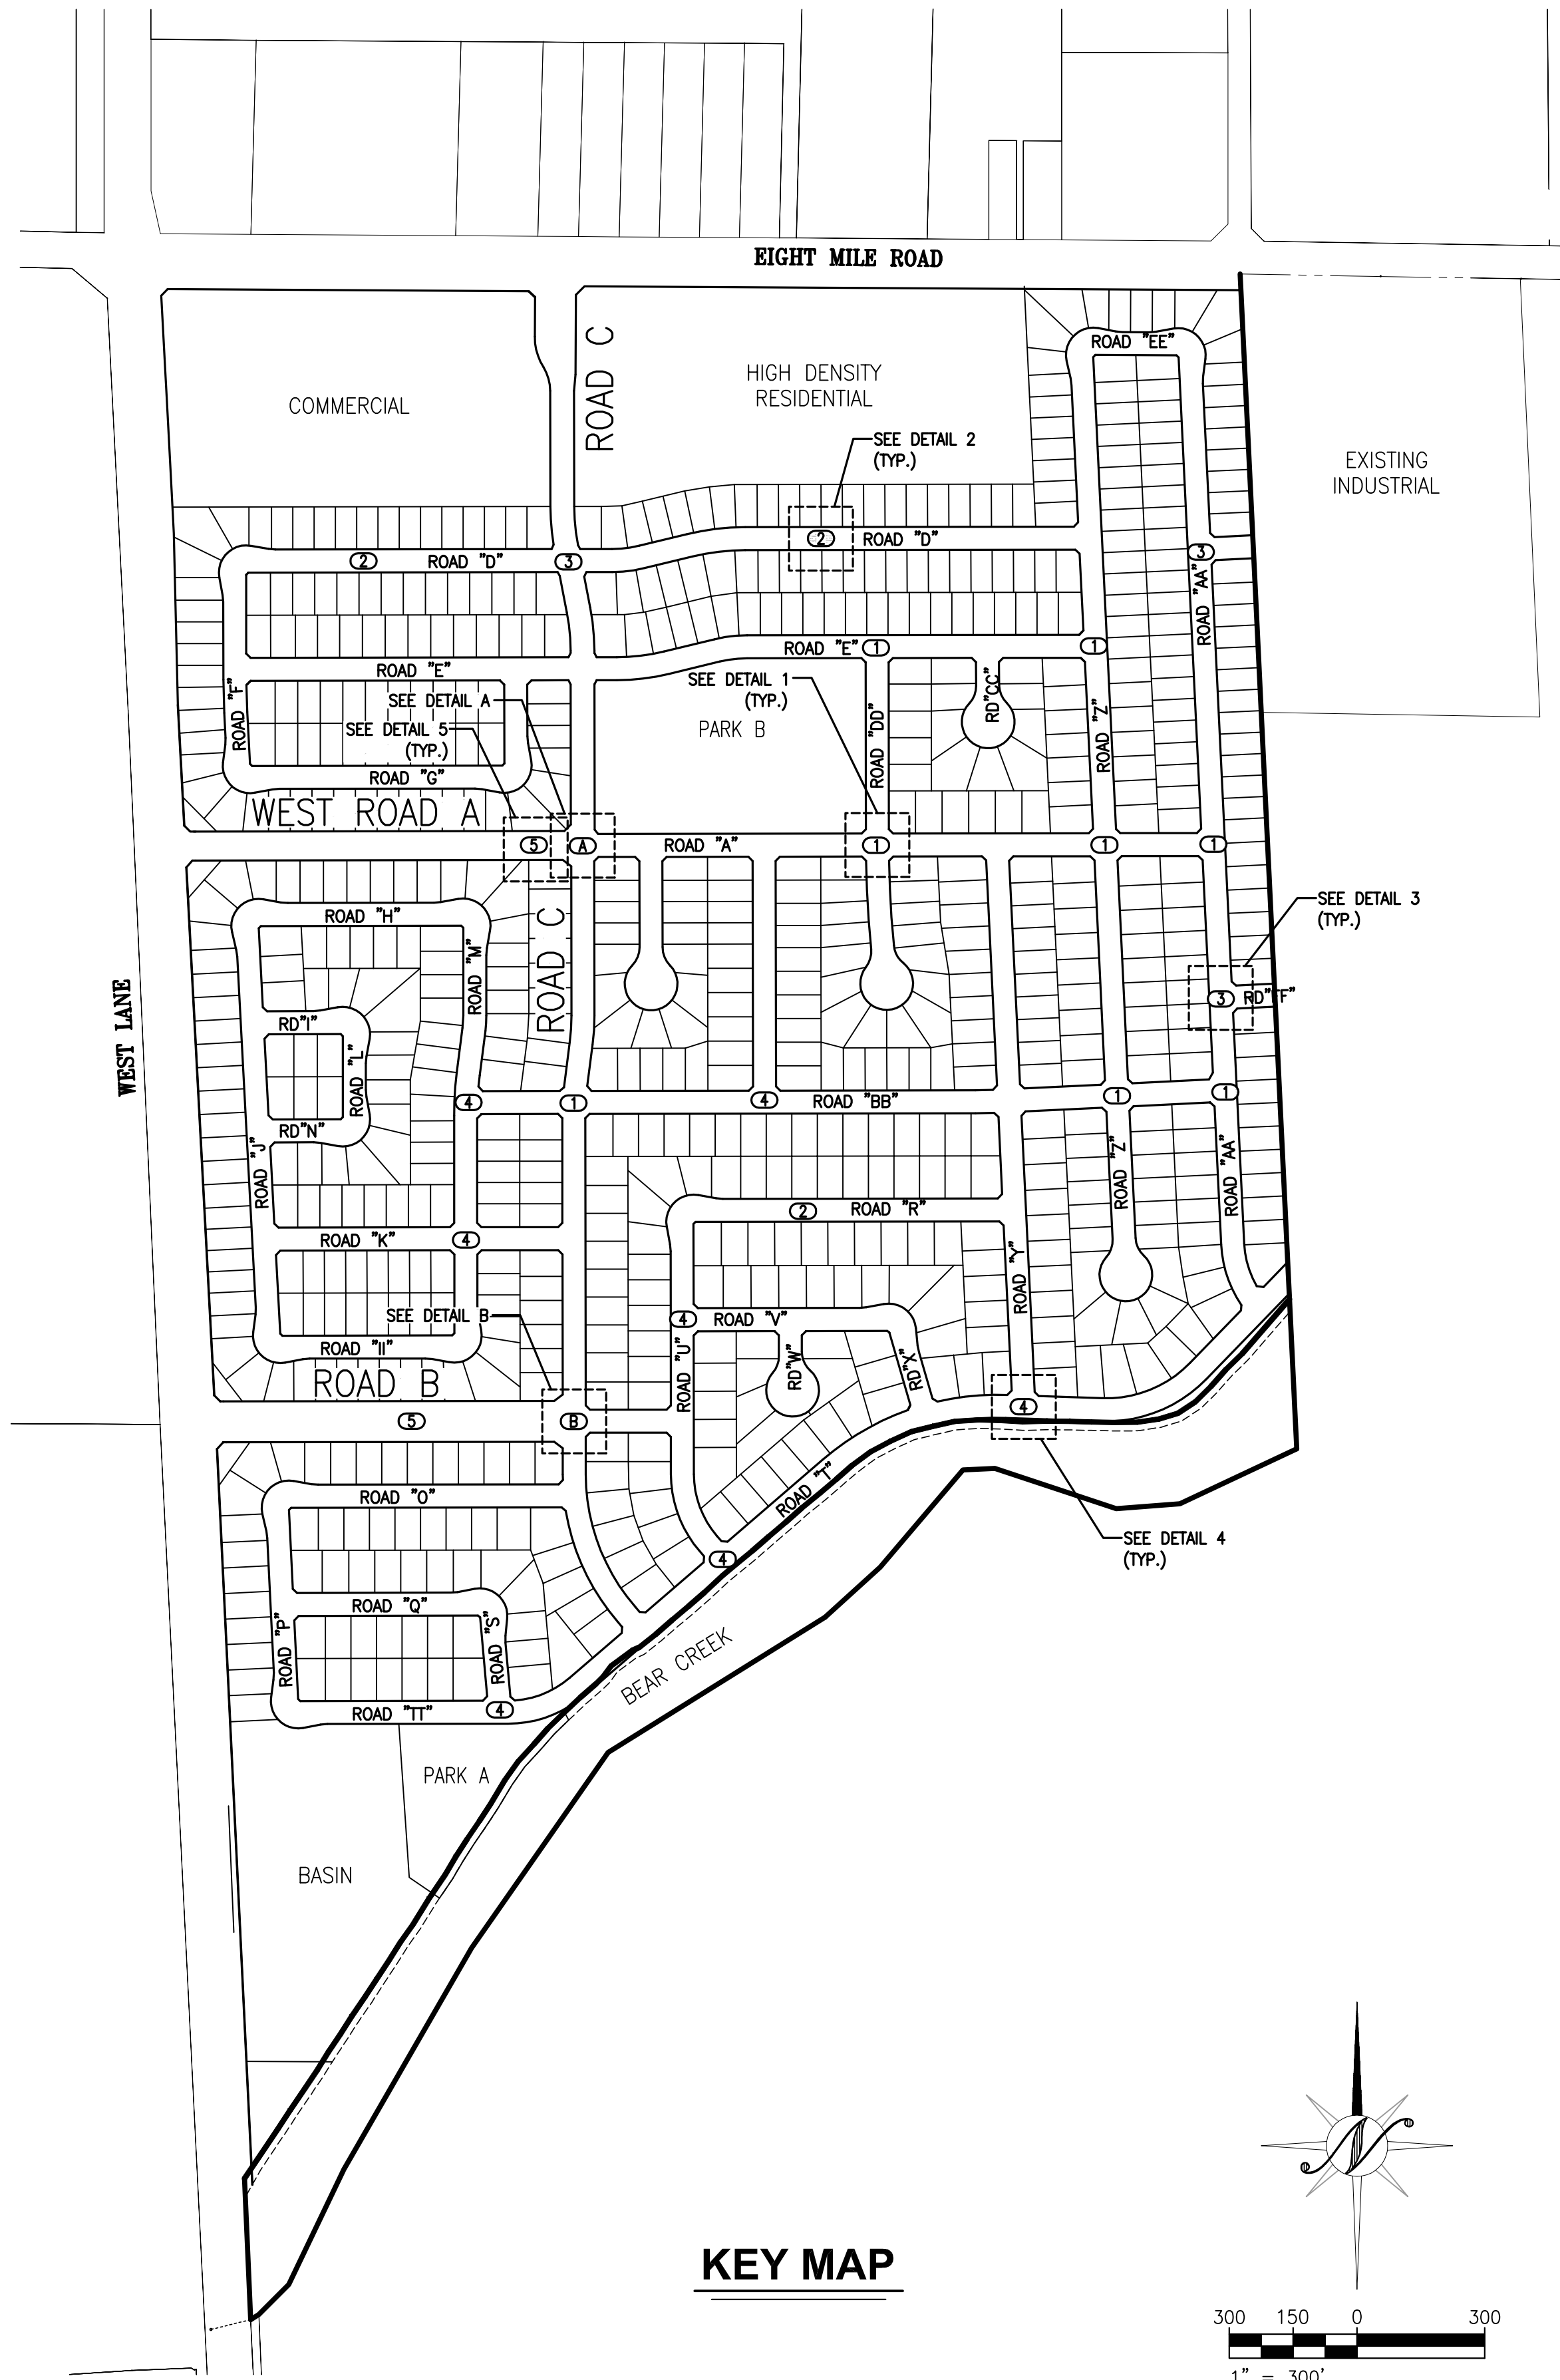


KEY MAP

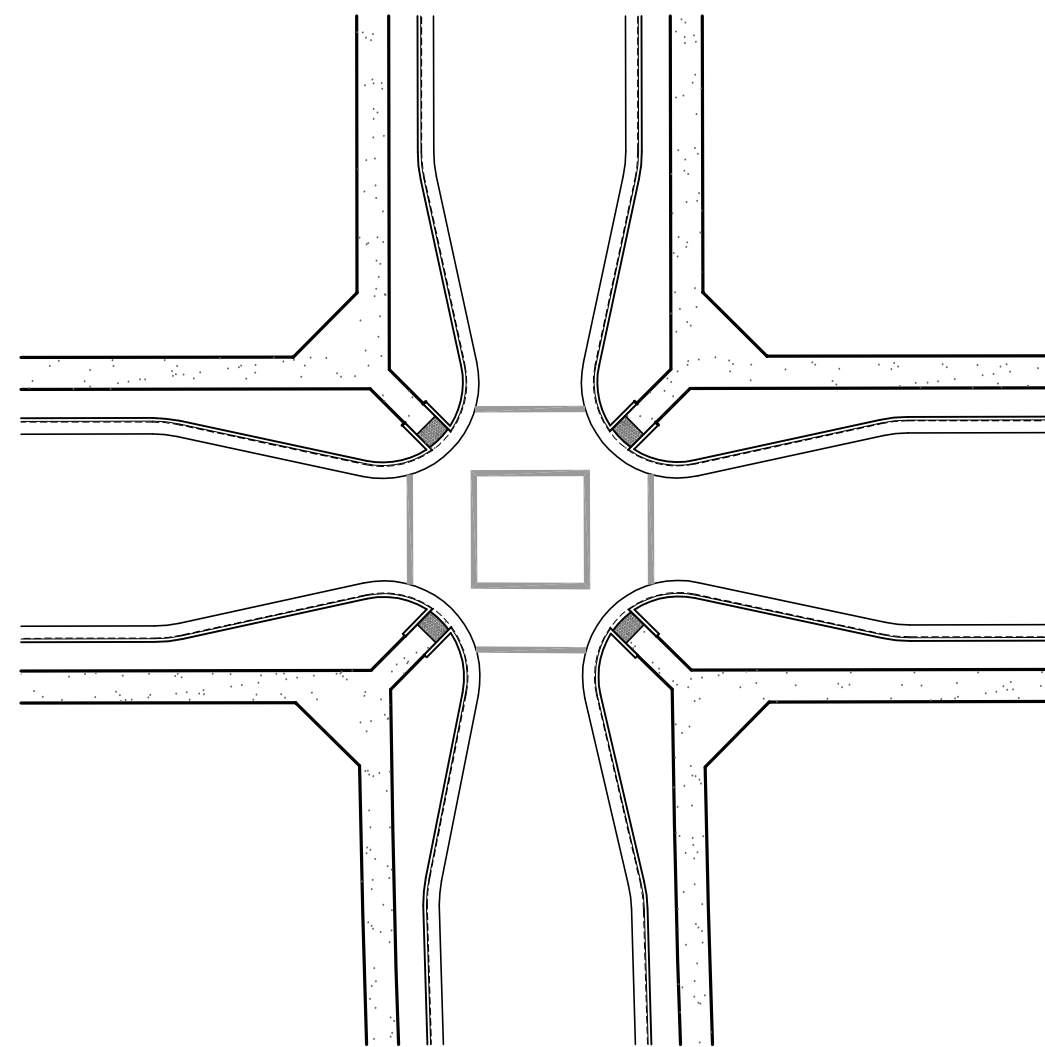


1 TYPICAL INTERSECTION WITH BULB OUTS
PER CITY STANDARD DETAIL R-18
NTS

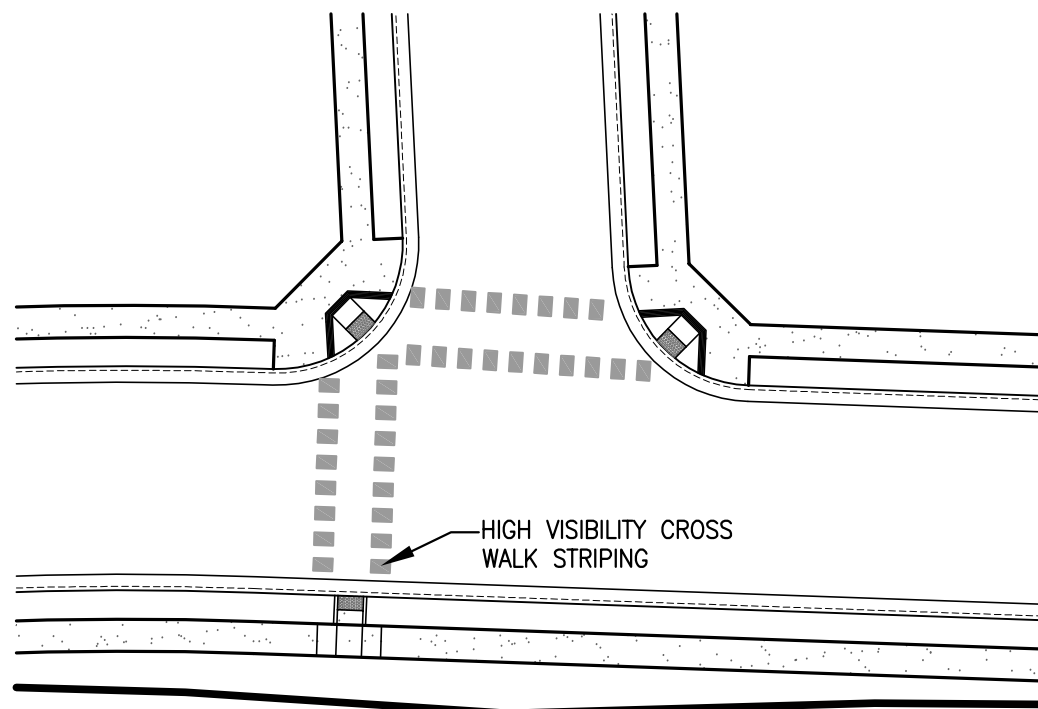


4 INTERSECTION WITH HIGH VISIBILITY CROSSWALK
NTS

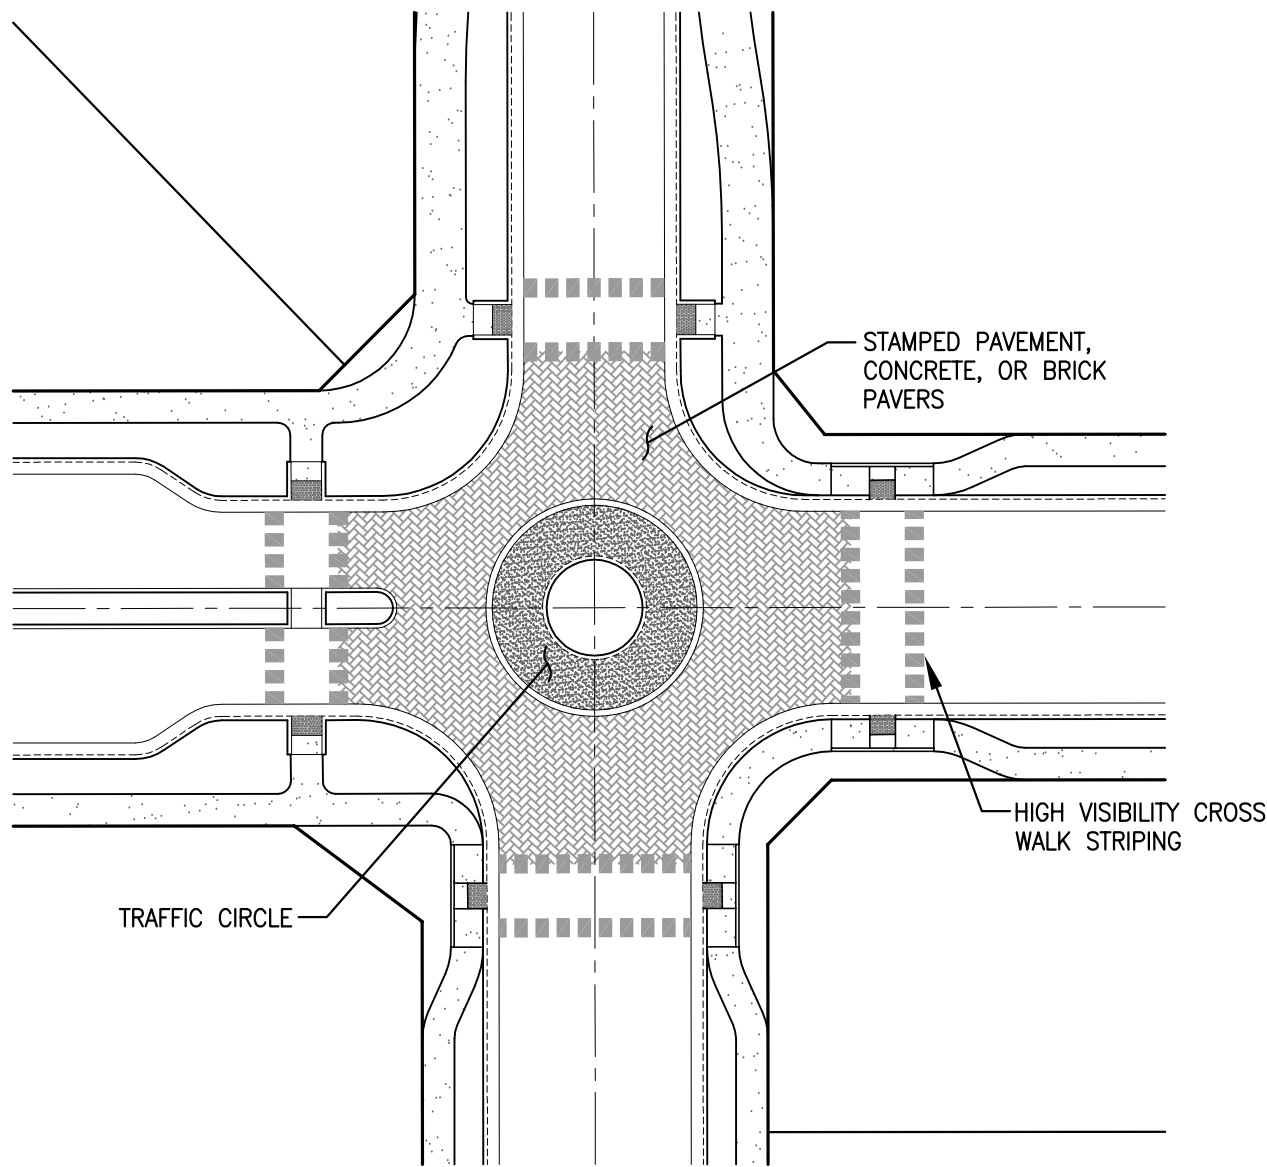


A INTERSECTION AT ROADS A AND C
NTS

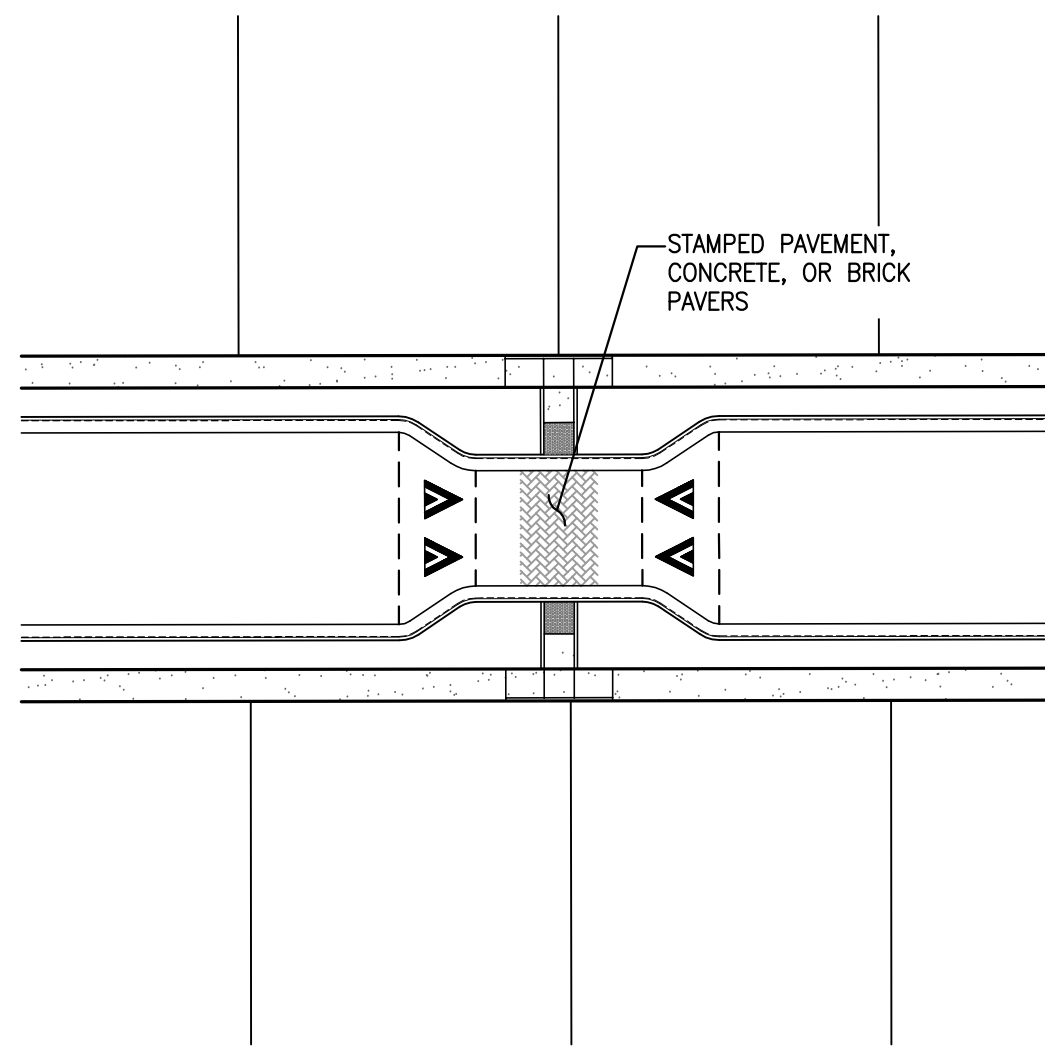


2 INTERSECTION WITH RAISED CROSSWALK
NTS

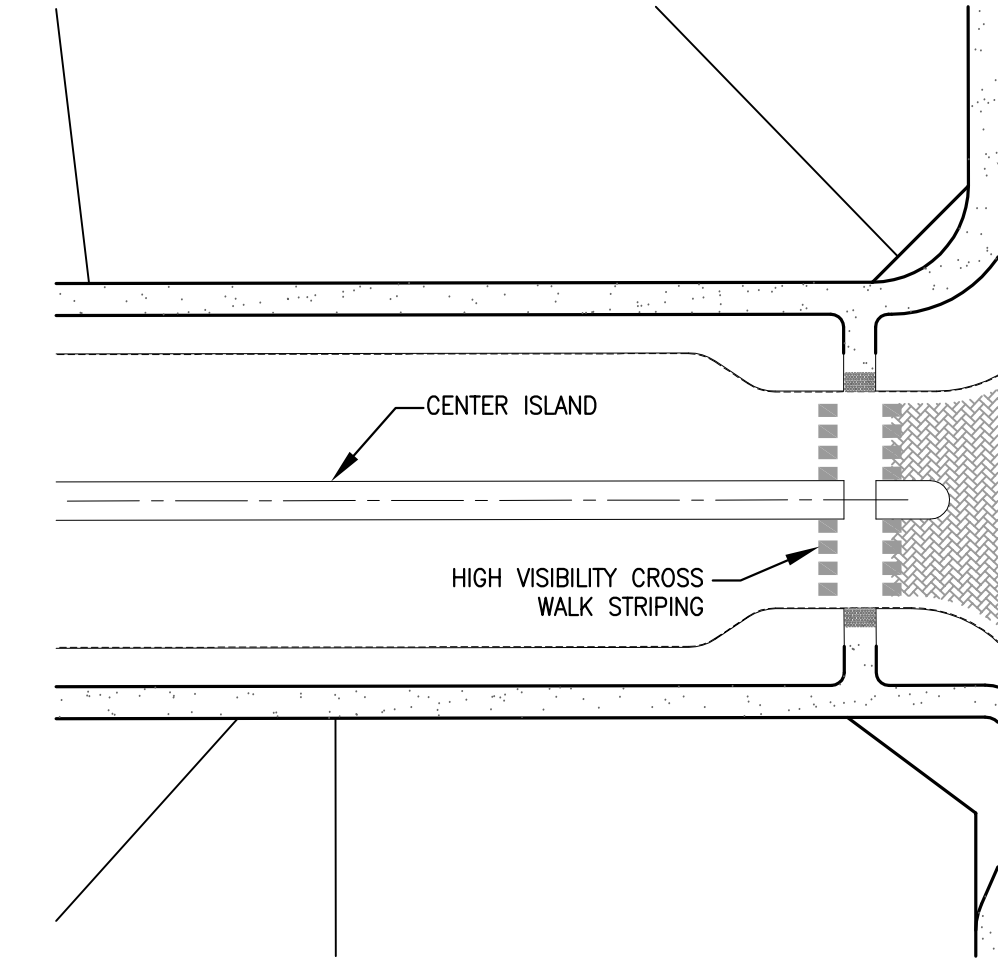

5 CENTER ISLAND NARROWING
NTS

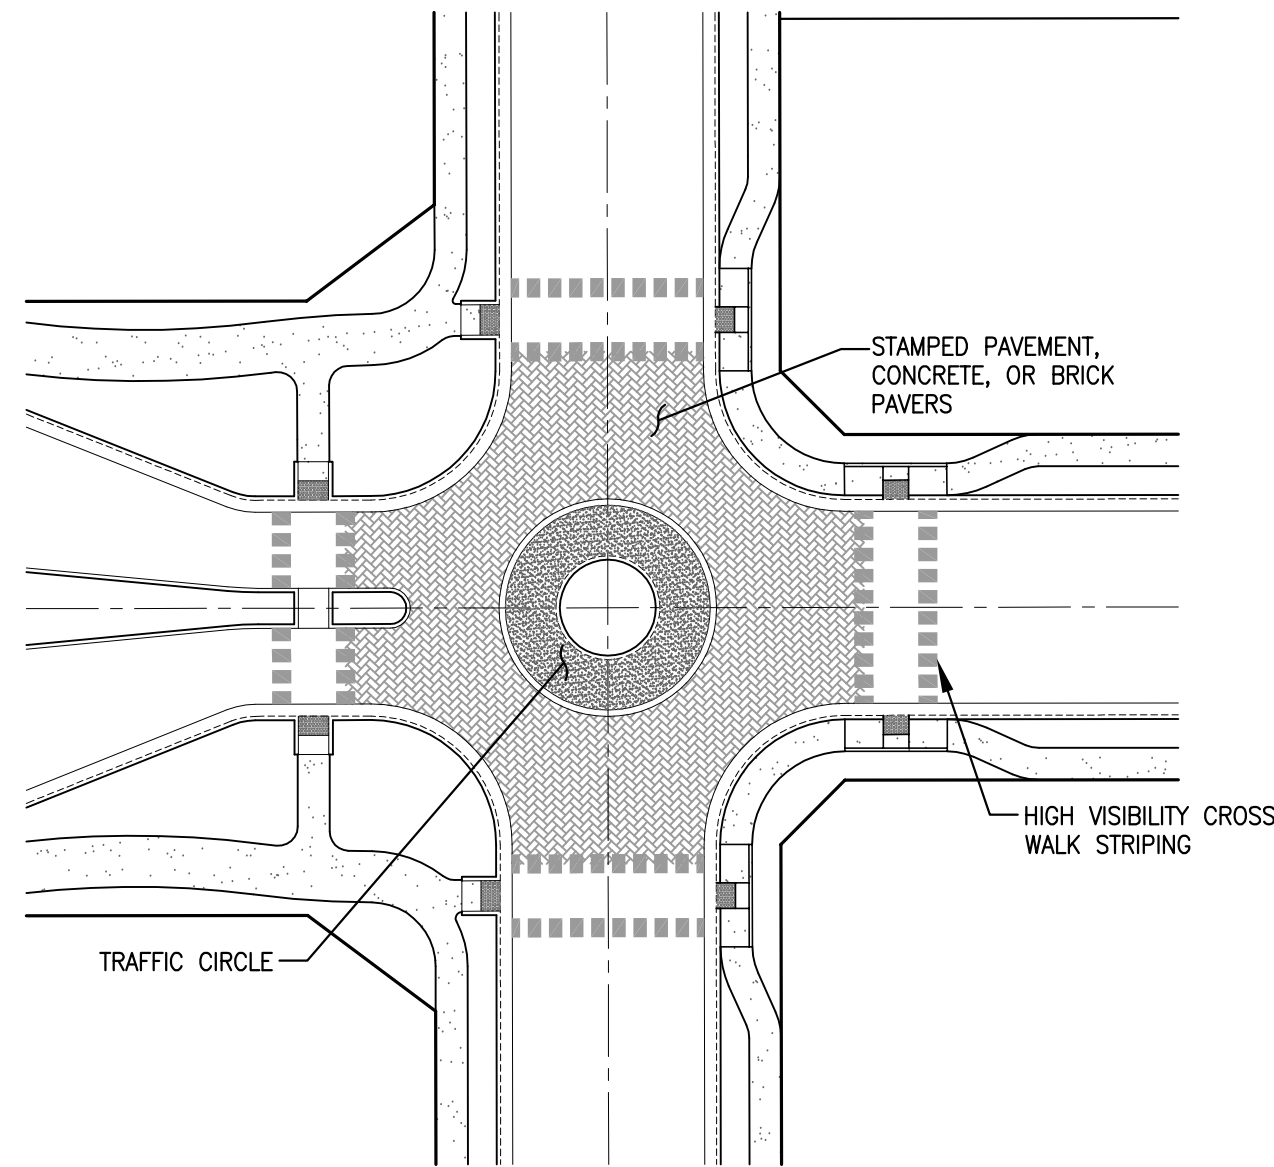

B INTERSECTION AT ROADS B AND C
NTS

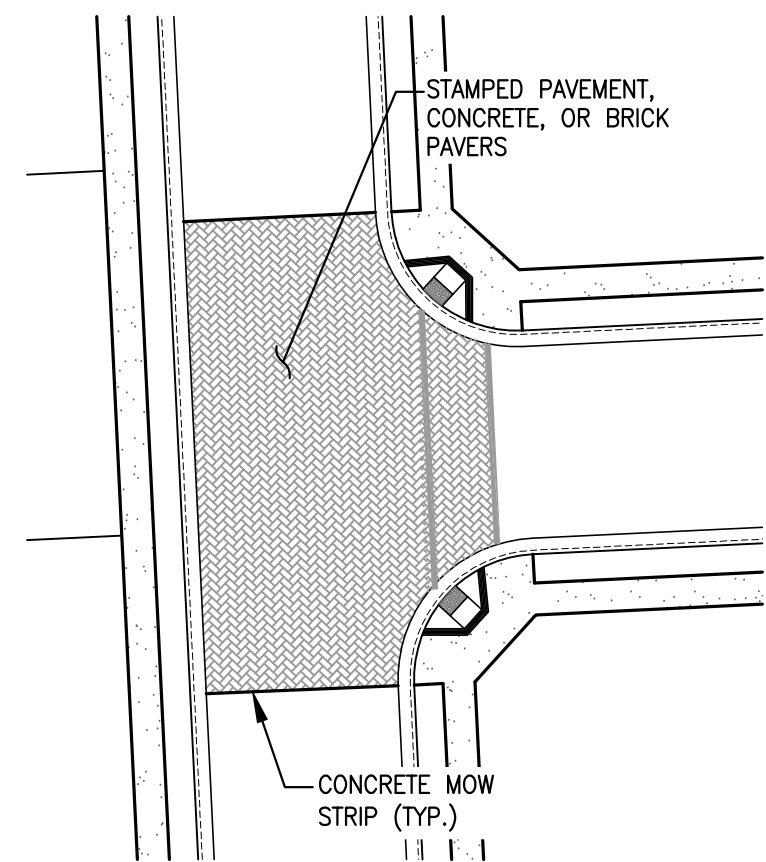

3 INTERSECTION WITH TEXTURED PAVEMENT
NTS

NOTE: ADDITIONAL STOP AND YIELD SIGNS TO BE INSTALLED AT THE DIRECTION OF THE CITY OF STOCKTON.

KEY NOTES

- 1 PROPOSED LIMIT OF POSSIBLE VESTING TENTATIVE MAP REVISIONS TO ACCOUNT FOR PROPOSED SCHOOL SITE. THE SCHOOL DISTRICT IS TO DETERMINE THAT THIS SITE IS TO BE UTILIZED. A TOTAL OF 91 RESIDENTIAL UNITS TO BE REMOVED TO ACCOUT FOR THE SCHOOL SITE.
- 2 PROPOSED LIMIT OF POSSIBLE VESTING TENTATIVE MAP REVISION TO ALLOW FOR PROPOSED BEAR CREEK BRIDGE CROSSING. IF IT IS DETERMINED DURING THE PREPARATION OF THE EIR OR PROCESSING OF THE TRAFFIC STUDY THAT A BRIDGE IS REQUIRED, THEN THE TENTATIVE MAP SHALL BE REVISED ACCORDINGLY TO LOOSE 8 LOTS.



NO.	REVISIONS	DATE	APPROVED
	DESCRIPTIONS		

TRAFFIC CALMING PLAN
VESTING TENTATIVE SUBDIVISION MAP
TRA VIGNE WEST
STOCKTON, CALIFORNIA



JOB #: 15-1532
DATE: 01/31/2020
SCALE: AS SHOWN
DRAWN: TBA/PMH
DESIGN: PMH/CV/KM
CHK'D: TFD

SHEET NUMBER

TM 5.3