ATTACHMENT C

ARCH-AIRPORT/SPERRY ROAD SPECIFIC ROAD PLAN

FROM

INTERSTATE RTE. 5 TO AUSTIN ROAD

CITY OF STOCKTON / SAN JOAQUIN COUNTY, CALIFORNIA

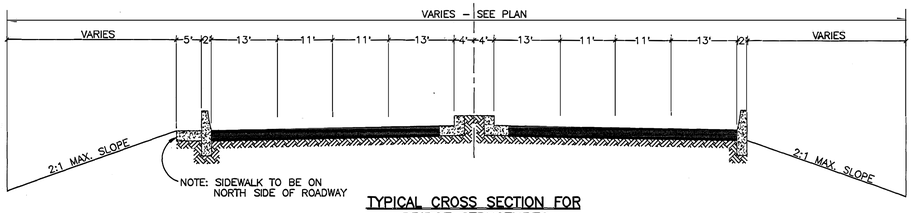

TYPICAL CROSS SECTION FOR BRIDGE STRUCTURES

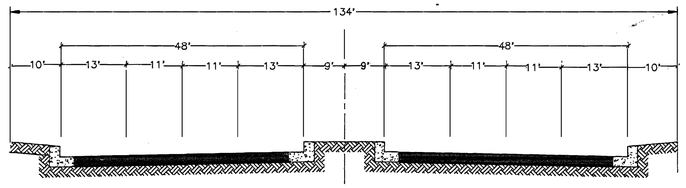

TYPICAL CROSS SECTION FOR STREETS
STA. 0+00 THRU 182+00

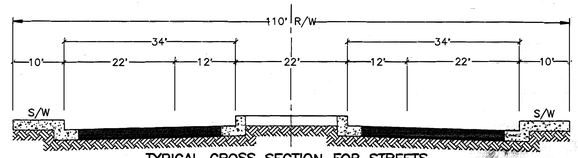

TYPICAL CROSS SECTION FOR STREETS
STA. 196+00 THRU 218+00

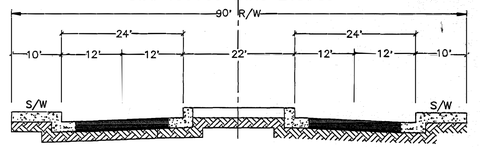

TYPICAL CROSS SECTION FOR STREETS
STA. 222+00 THRU 299+00

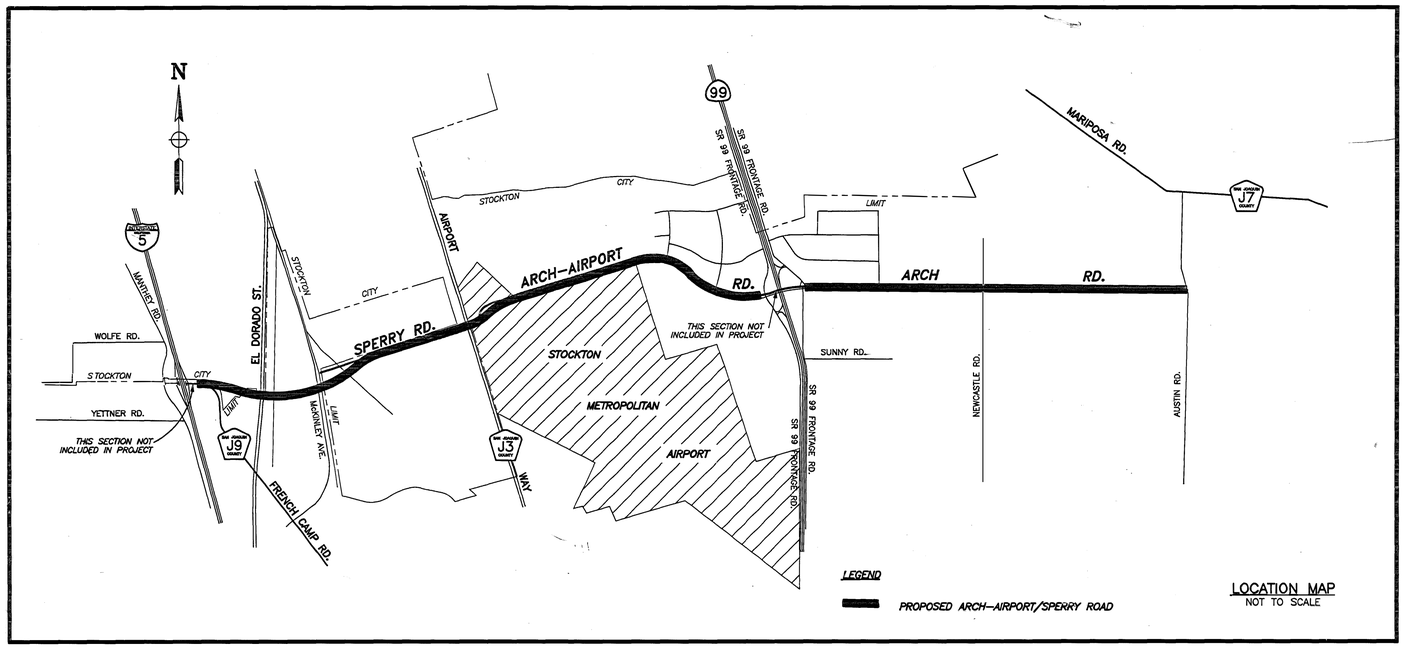

LOCATION MAP
NOT TO SCALE

LEGEND	
EXISTING RIGHT-OF-WAY	
CENTERLINE	
FUTURE RIGHT-OF-WAY	
SIGNALIZED INTERSECTION	
RIGHT-IN-RIGHT-OUT ONLY	
ANGLE POINTS	

NOTE:

FUTURE ROAD OR ACCESS POINTS ARE APPROXIMATE LOCATION.

RECOMMENDED FOR APPROVAL	RECOMMENDED FOR APPROVAL	APPROVED
THOMAS R. FLINN DIRECTOR OF PUBLIC WORKS SAN JOAQUIN COUNTY	CHRISTOPHER ELEY, CHAIR SAN JOAQUIN COUNTY PLANNING COMMISSION	VICTOR MOW, CHAIR SAN JOAQUIN COUNTY BOARD OF SUPERVISORS DATE
	RECOMMENDED FOR APPROVAL GEORGE LUCAS CHAIRMAN, CITY OF STOCKTON PLANNING COMMISSION	APPROVED GARY PODESTO MAYOR CITY OF STOCKTON DATE

TJKM Transportation Consultants

REGISTERED PROFESSIONAL ENGINEER CHRIS D. KINZEL No. 15347 Exp. 3-31-97 CIVIL STATE OF CALIFORNIA

R.C.E. 15347

DRAWING NO. 10313-1

ARCH–AIRPORT/SPERRY ROAD

GEOMETRIC PLAN LINE

DEPARTMENT OF PUBLIC WORKS
CITY OF STOCKTON, CALIFORNIA

SCALE: NONE	APPROVED BY:	DATE: 8/28/02	SHEET NO. 1
DESIGNED BY: PM			OF 13 SHEETS
DRAWN BY: ESB			PROJECT NO. 11-037
CHECKED BY: JAG	CITY ENGINEER STOCKTON, CALIFORNIA		DATE: 3/95
ASBUILT BY:			

4604C

4604C TO 4604.12C
ARCH-AIRPORT / SPERRY ROAD
SPECIFIC ROAD PLAN
FROM INTERSTATE FIVE TO AUSTIN ROAD
GEOMETRIC PLAN LINE
TJKN TRANSPORTATION CONSULTANTS
AUGUST 23, 2002

ATTACHMENT C

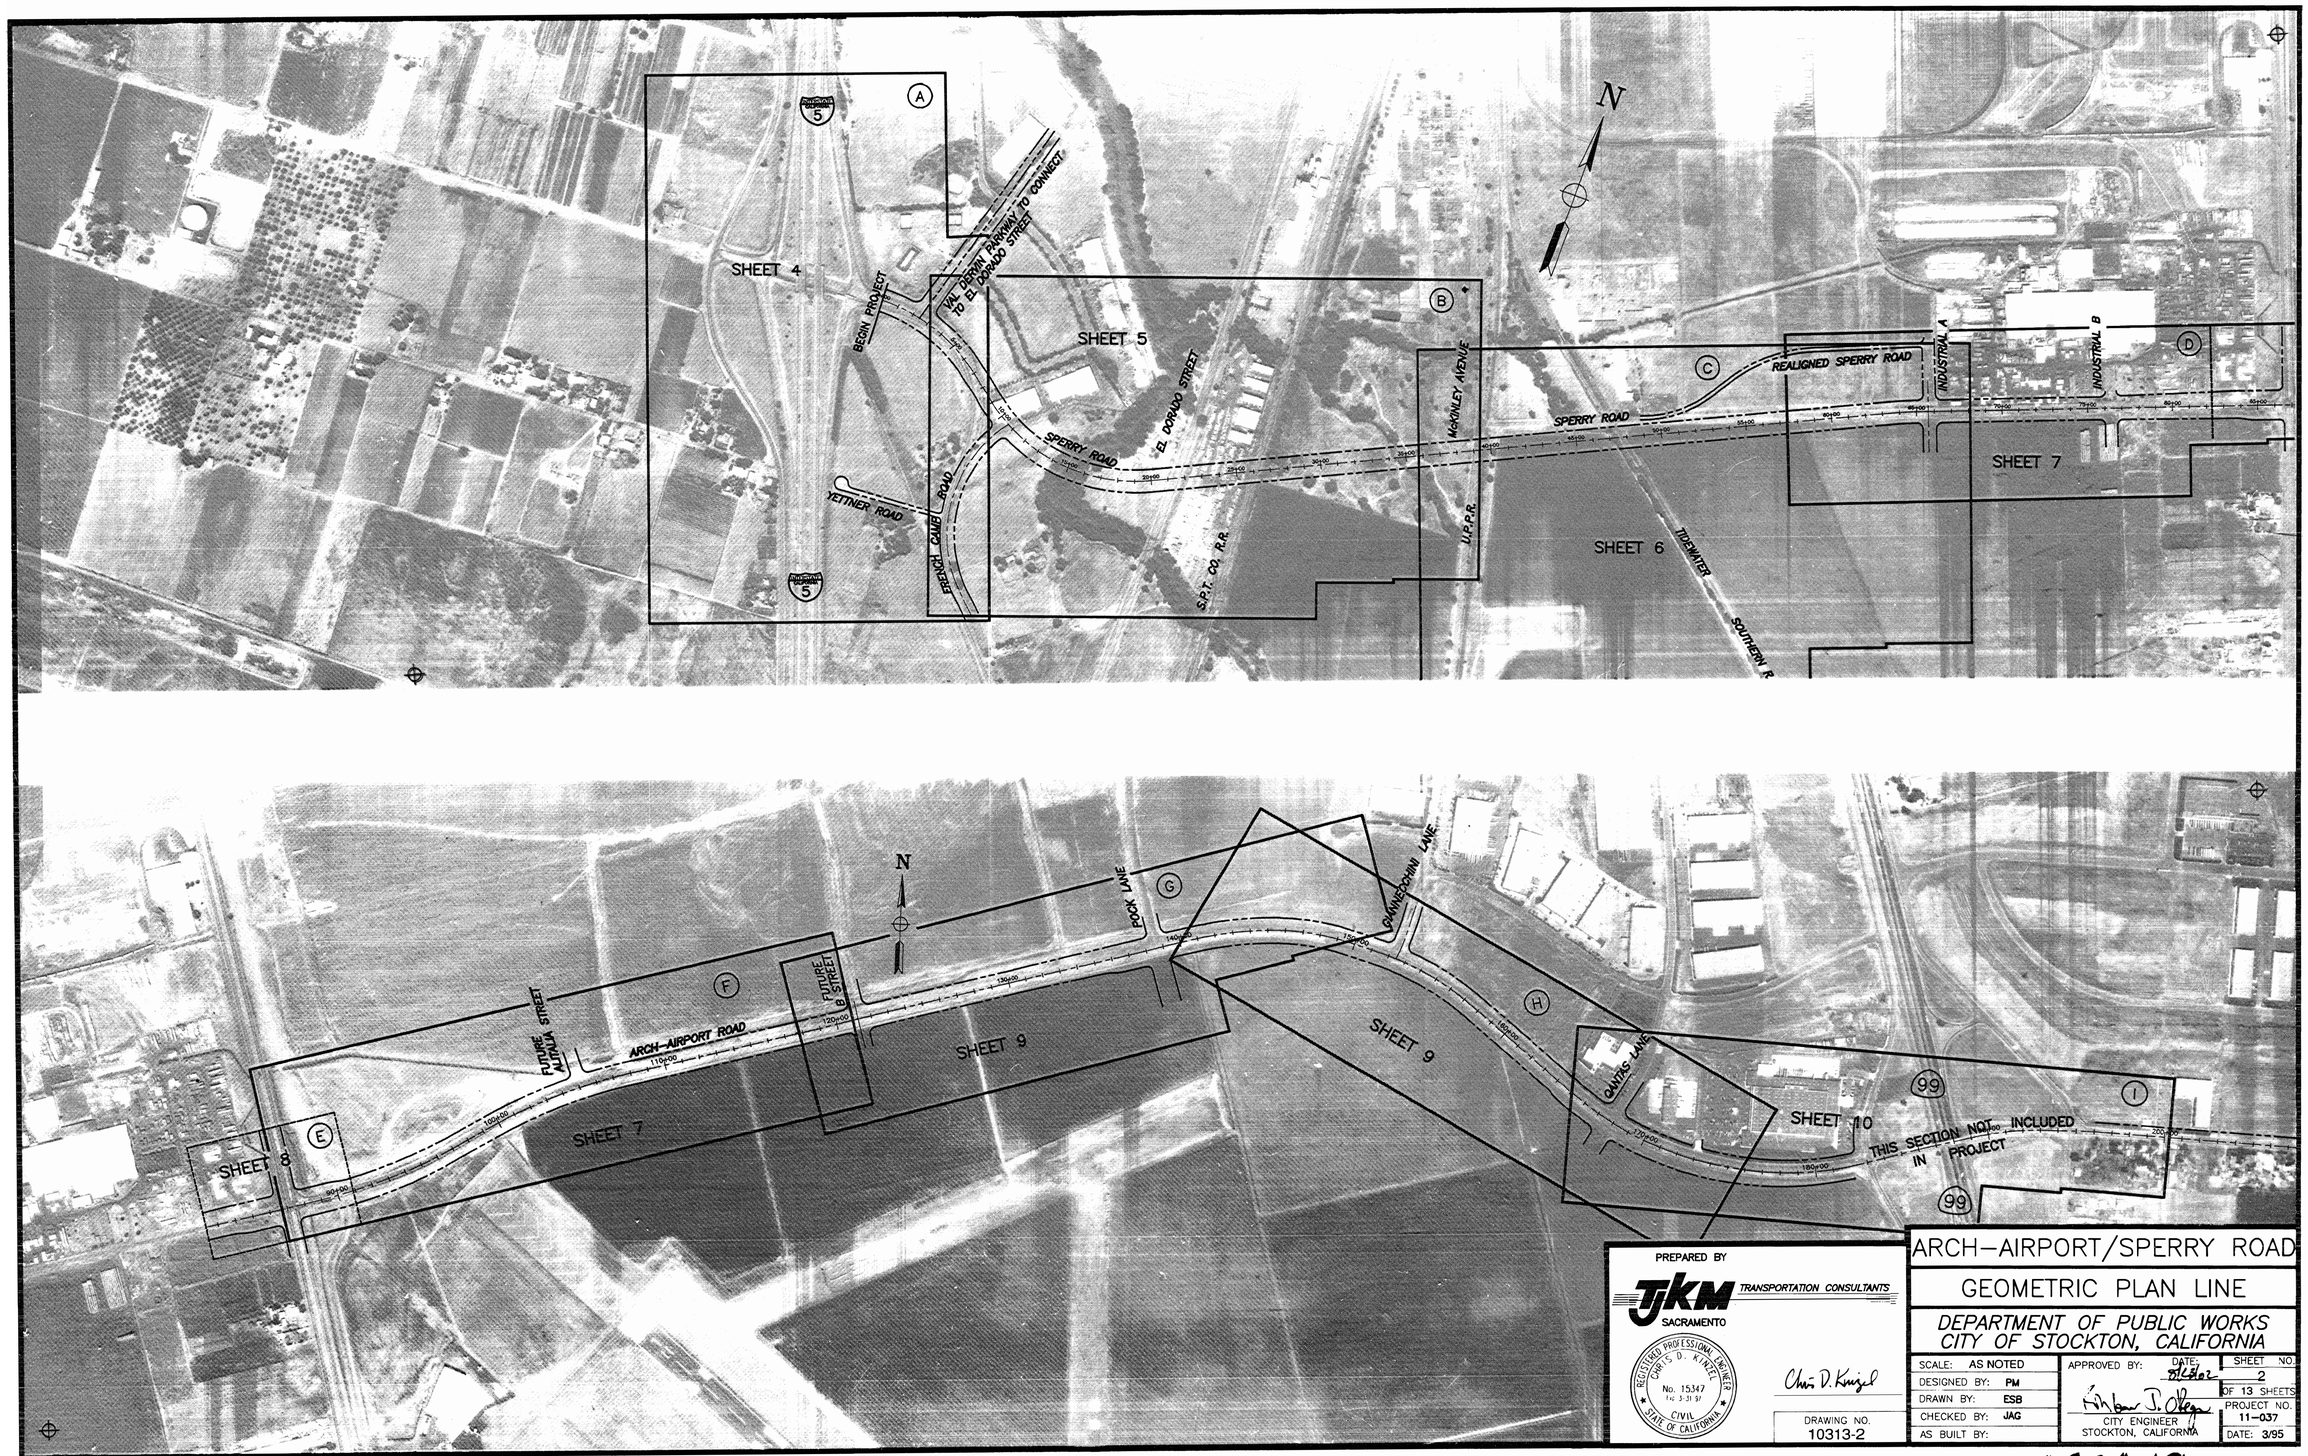

PREPARED BY

TJKM TRANSPORTATION CONSULTANTS

SACRAMENTO

REGISTERED PROFESSIONAL ENGINEER CHRIS D. KINZEL No. 15347 Exp. 3-31-97 CIVIL STATE OF CALIFORNIA

Chris D. Kinzel

DRAWING NO. 10313-2

ARCH–AIRPORT/SPERRY ROAD

GEOMETRIC PLAN LINE

DEPARTMENT OF PUBLIC WORKS
CITY OF STOCKTON, CALIFORNIA

SCALE: AS NOTED	APPROVED BY:	DATE: 8/28/02	SHEET NO. 2
DESIGNED BY: PM			OF 13 SHEETS
DRAWN BY: ESB			PROJECT NO. 11–037
CHECKED BY: JAG	CITY ENGINEER STOCKTON, CALIFORNIA		DATE: 3/95
AS BUILT BY:			

4604.1C
ARCH-AIRPORT / SPERRY ROAD
SPECIFIC ROAD PLAN
FROM INTERSTATE FIVE TO AUSTIN ROAD
GEOMETRIC PLAN LINE
TJKN TRANSPORTATION CONSULTANTS
AUGUST 23, 2002

4604.1C

ATTACHMENT C

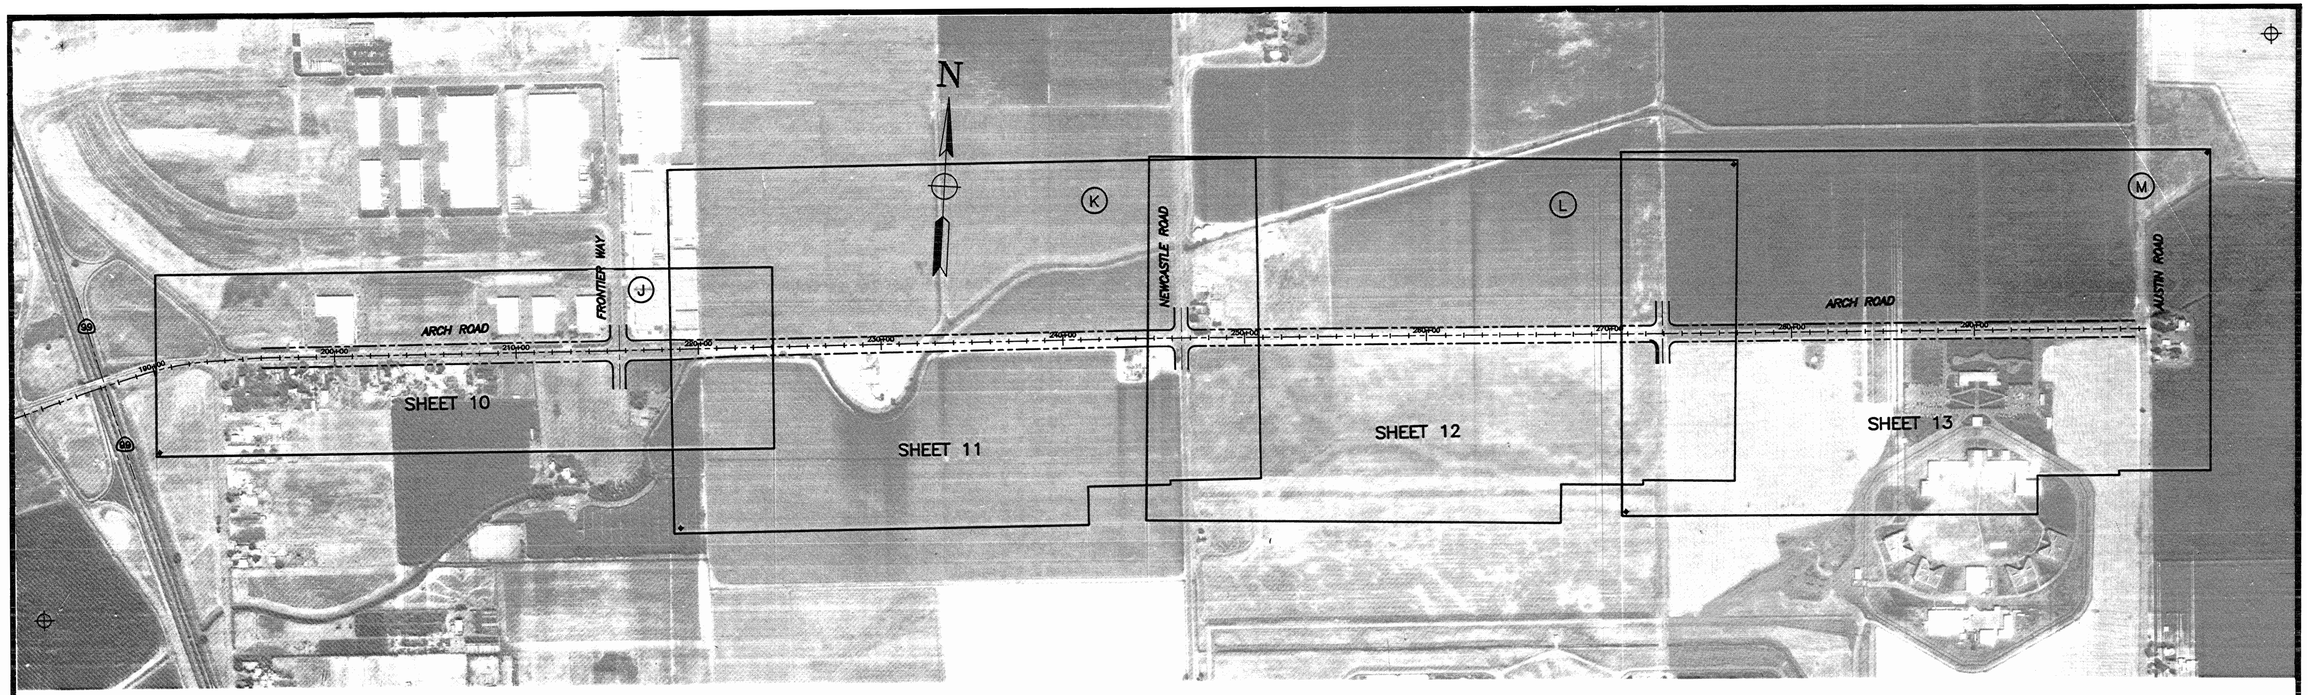

PREPARED BY

TJKM TRANSPORTATION CONSULTANTS

SACRAMENTO

REGISTERED PROFESSIONAL ENGINEER — CHRIS D. KNIGHT — No. 15347 — Exp. 3-31-97 — STATE OF CALIFORNIA — CIVIL

Chris D Knight

DRAWING NO. 10313-3

ARCH–AIRPORT/SPERRY ROAD

GEOMETRIC PLAN LINE

DEPARTMENT OF PUBLIC WORKS
CITY OF STOCKTON, CALIFORNIA

SCALE: AS NOTED	APPROVED BY:	DATE: 5/20/03	SHEET NO. 3
DESIGNED BY: PM			OF 13 SHEETS
DRAWN BY: ESB			PROJECT NO. 11–037
CHECKED BY: JAG	CITY ENGINEER		DATE: 3/95
AS BUILT BY:	STOCKTON, CALIFORNIA		

4604.2C

4604.2C
ARCH-AIRPORT / SPERRY ROAD
SPECIFIC ROAD PLAN
FROM INTERSTATE FIVE TO AUSTIN ROAD
GEOMETRIC PLAN LINE
TJKN TRANSPORTATION CONSULTANTS
AUGUST 23, 2002

ATTACHMENT C

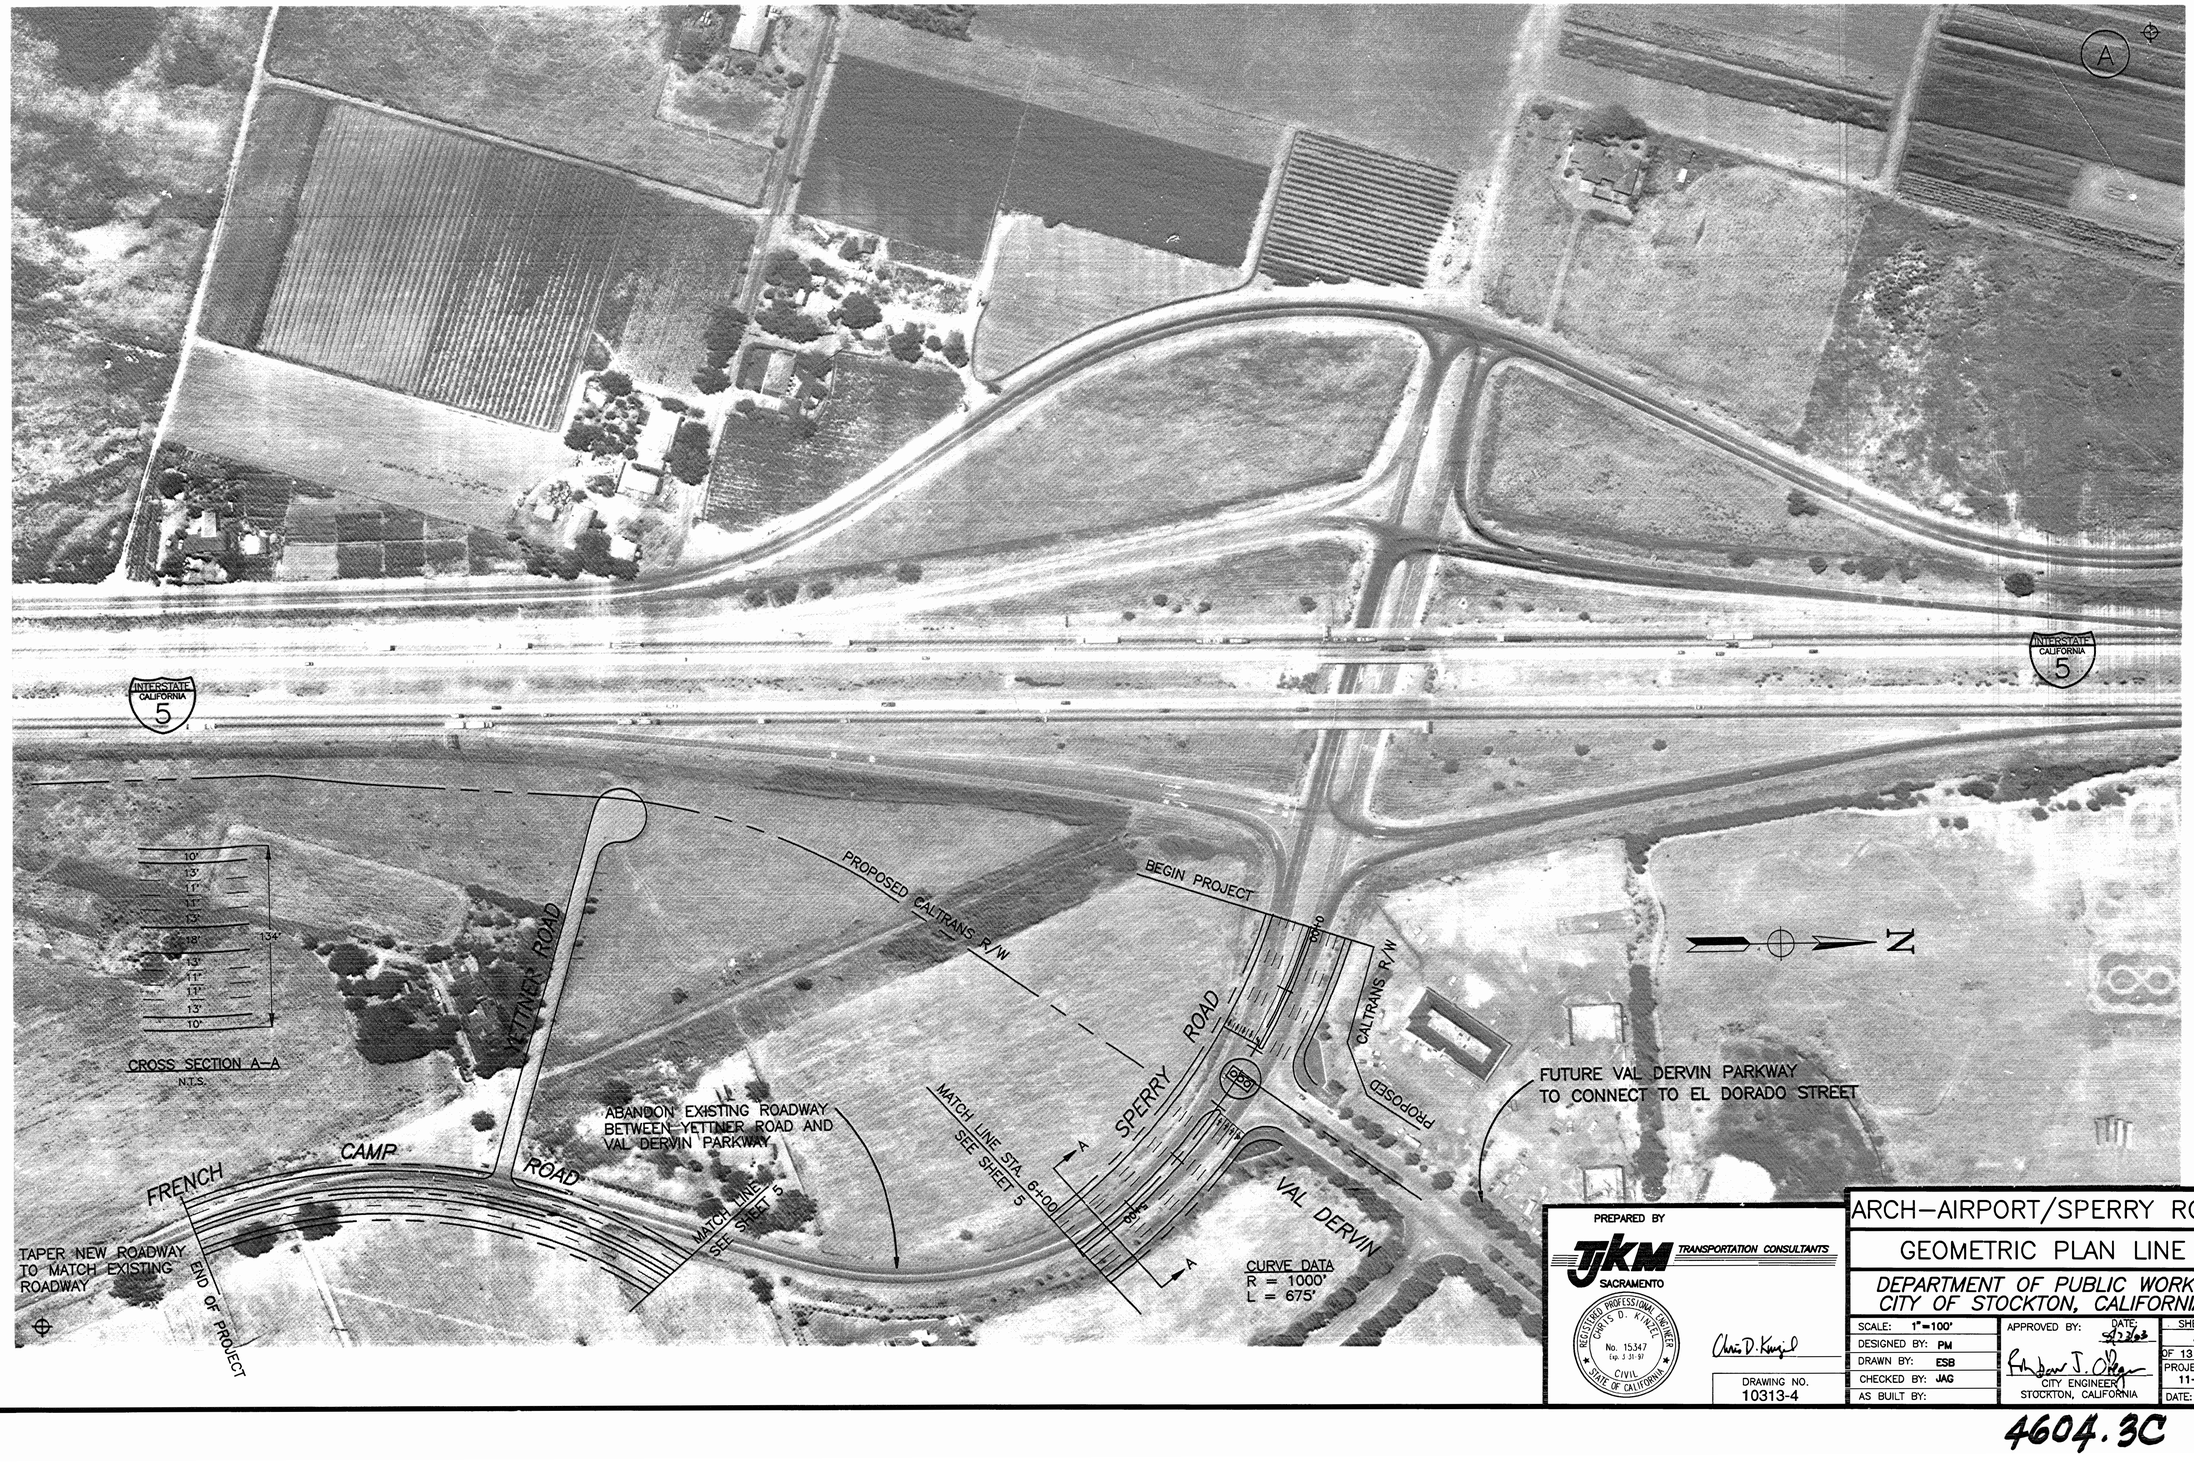

PREPARED BY

TJKM TRANSPORTATION CONSULTANTS

SACRAMENTO

REGISTERED PROFESSIONAL ENGINEER
CHRIS D. KINZLER
No. 15347
Exp. 3-31-97
CIVIL
STATE OF CALIFORNIA

DRAWING NO. 10313-4

ARCH–AIRPORT/SPERRY ROAD

GEOMETRIC PLAN LINE

DEPARTMENT OF PUBLIC WORKS
CITY OF STOCKTON, CALIFORNIA

SCALE: 1"=100'	APPROVED BY:	DATE: 8/23/02	SHEET NO. 4
DESIGNED BY: PM			OF 13 SHEETS
DRAWN BY: ESB			PROJECT NO. 11-037
CHECKED BY: JAG	CITY ENGINEER, STOCKTON, CALIFORNIA		DATE: 3/95
AS BUILT BY:			

4604.3C
ARCH-AIRPORT / SPERRY ROAD
SPECIFIC ROAD PLAN
FROM INTERSTATE FIVE TO AUSTIN ROAD
GEOMETRIC PLAN LINE
TJKN TRANSPORTATION CONSULTANTS
AUGUST 23, 2002

4604.3C

ATTACHMENT C

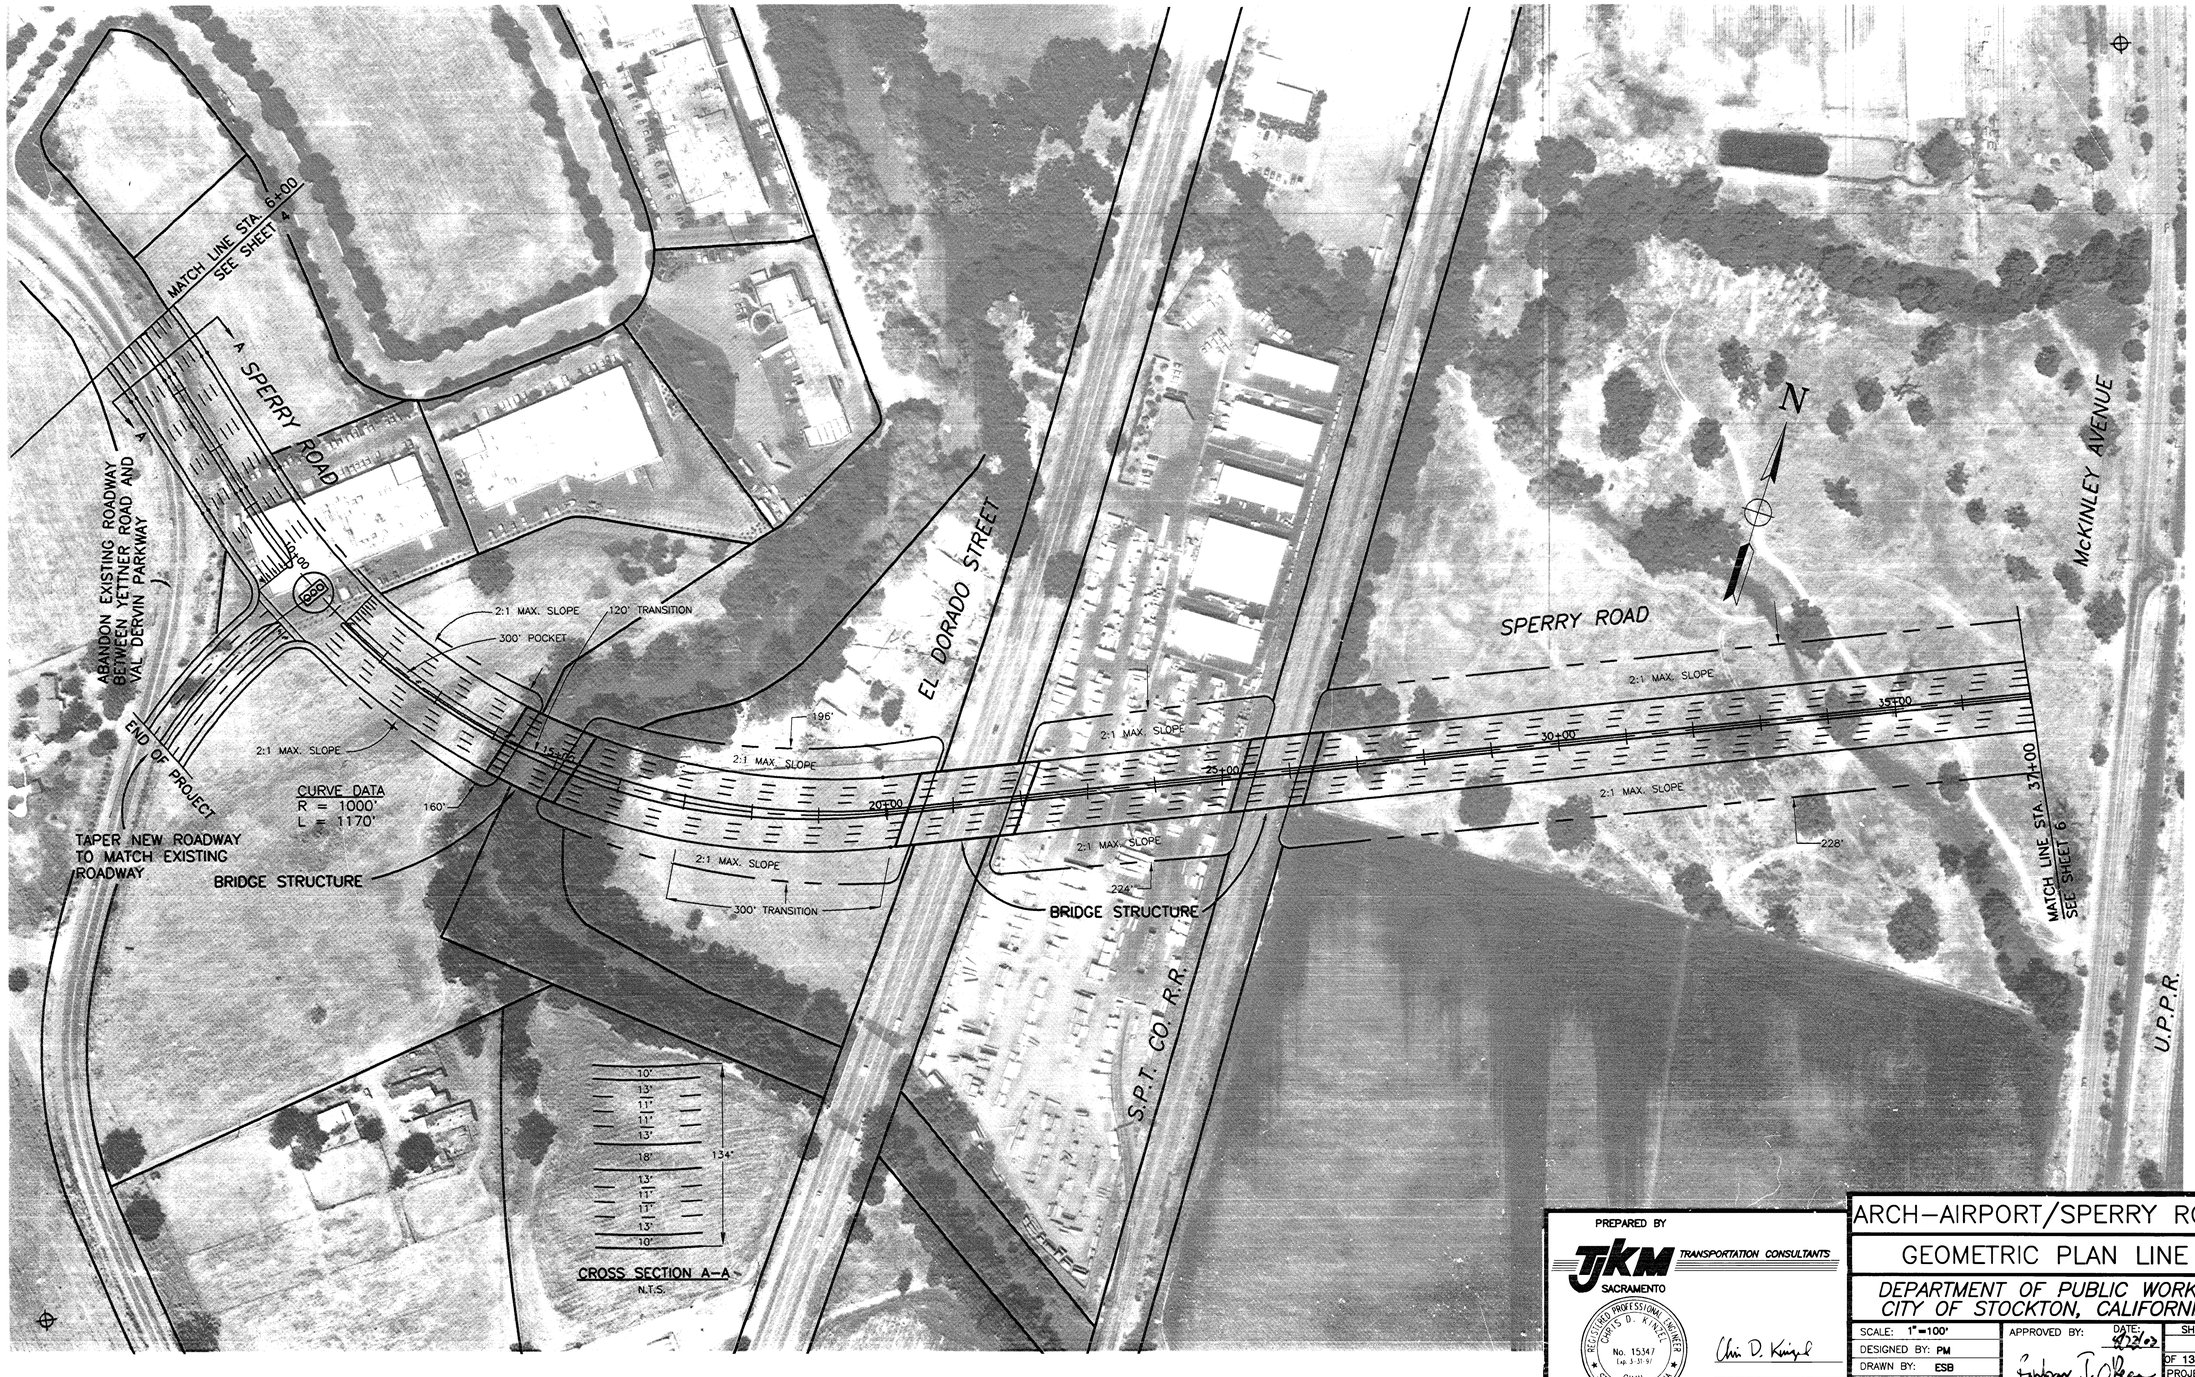

PREPARED BY

TJKM TRANSPORTATION CONSULTANTS
SACRAMENTO

REGISTERED PROFESSIONAL ENGINEER
CHRIS D. KNIGHT
No. 15347
Exp. 3-31-97
CIVIL
STATE OF CALIFORNIA

Chris D. Knight

DRAWING NO.
10313-5

ARCH–AIRPORT/SPERRY ROAD

GEOMETRIC PLAN LINE

DEPARTMENT OF PUBLIC WORKS
CITY OF STOCKTON, CALIFORNIA

SCALE: 1"=100'	APPROVED BY:	DATE: 8/23/02	SHEET NO. 5 OF 13 SHEETS
DESIGNED BY: PM			
DRAWN BY: ESB			
CHECKED BY: JAG			PROJECT NO. 11-037
AS BUILT BY:	Andrew T. Chesser CITY ENGINEER STOCKTON, CALIFORNIA		DATE: 3/95

4604.4C

4604.4C
ARCH-AIRPORT / SPERRY ROAD
SPECIFIC ROAD PLAN
FROM INTERSTATE FIVE TO AUSTIN ROAD
GEOMETRIC PLAN LINE
TJKN TRANSPORTATION CONSULTANTS
AUGUST 23, 2002

ATTACHMENT C

PREPARED BY

TJKM TRANSPORTATION CONSULTANTS
SACRAMENTO

REGISTERED PROFESSIONAL ENGINEER
CHRIS D. KNUDL
No. 15347
Exp. 3.31.97
CIVIL
STATE OF CALIFORNIA

Chris D Knudl

DRAWING NO.
10313-6

ARCH–AIRPORT/SPERRY ROAD

GEOMETRIC PLAN LINE

DEPARTMENT OF PUBLIC WORKS
CITY OF STOCKTON, CALIFORNIA

SCALE: 1"=100'	APPROVED BY: DATE: 4/22/97	SHEET NO. 6 OF 13 SHEETS
DESIGNED BY: PM	CITY ENGINEER STOCKTON, CALIFORNIA	PROJECT NO. 11-037
DRAWN BY: ESB		DATE: 3/95
CHECKED BY: JAG		
AS BUILT BY:		

4604.5C

4604.5C
ARCH-AIRPORT / SPERRY ROAD
SPECIFIC ROAD PLAN
FROM INTERSTATE FIVE TO AUSTIN ROAD
GEOMETRIC PLAN LINE
TJKN TRANSPORTATION CONSULTANTS
AUGUST 23, 2002

ATTACHMENT C

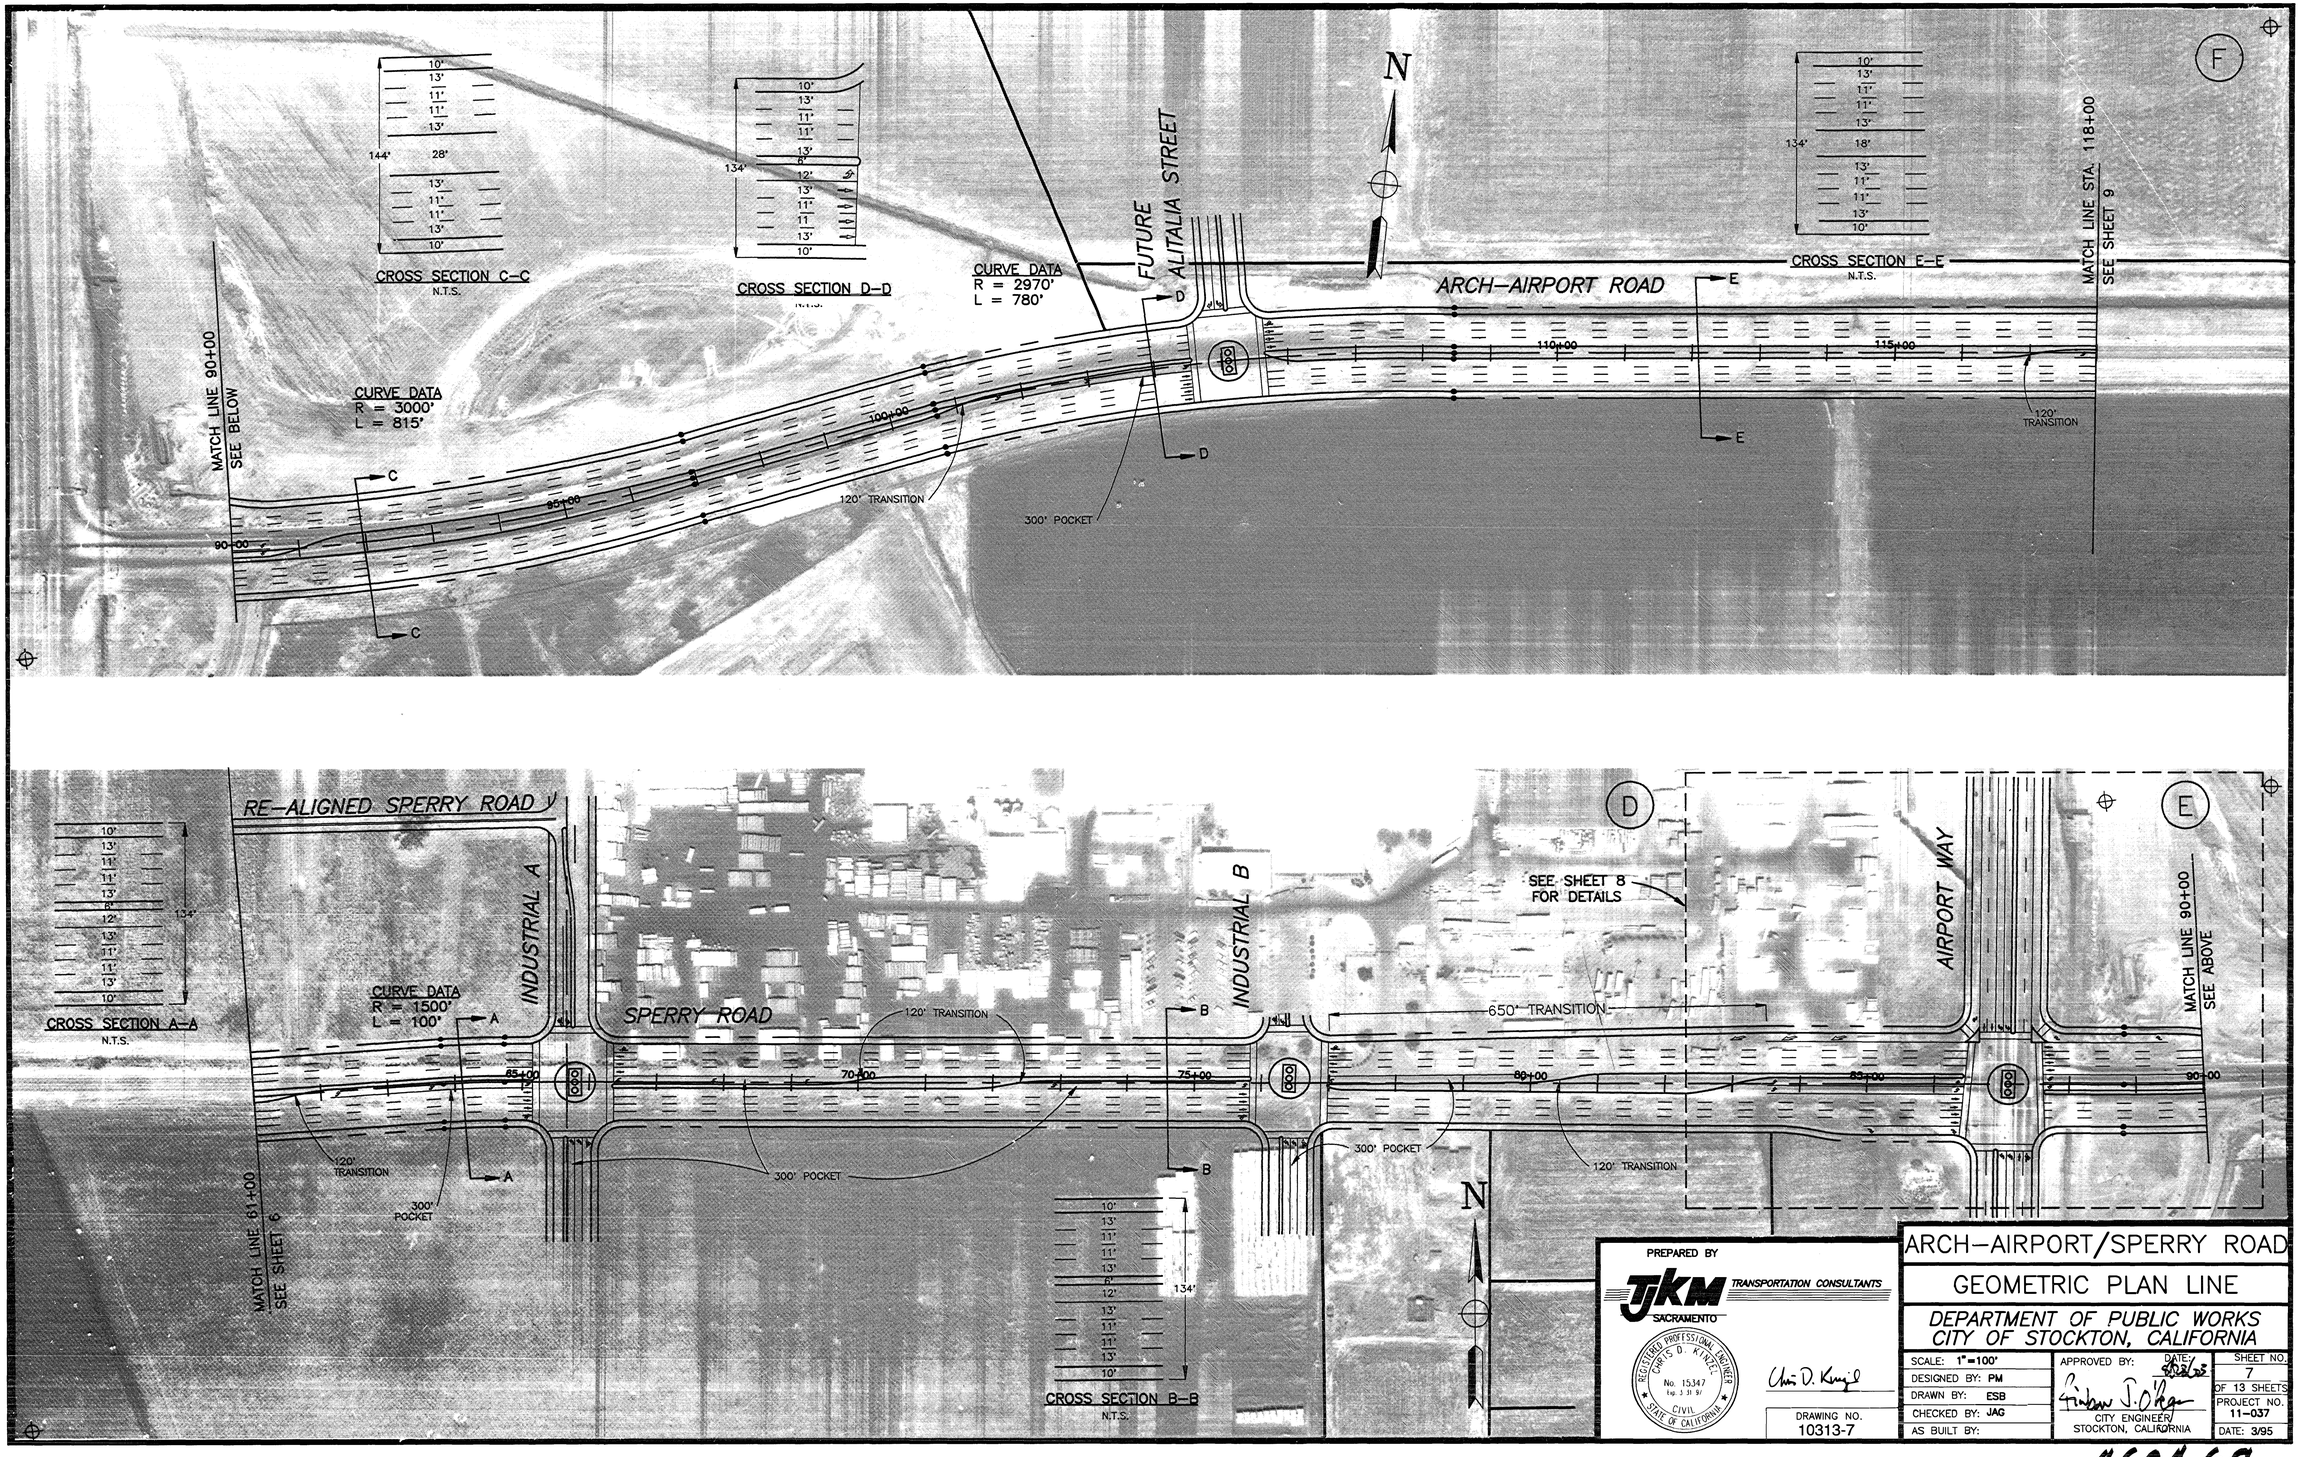

PREPARED BY
TJKM TRANSPORTATION CONSULTANTS
SACRAMENTO

REGISTERED PROFESSIONAL ENGINEER
CHRIS D. KINZEL
No. 15347
Exp. 3 31 97
CIVIL
STATE OF CALIFORNIA

DRAWING NO. 10313-7

ARCH–AIRPORT/SPERRY ROAD
GEOMETRIC PLAN LINE
DEPARTMENT OF PUBLIC WORKS CITY OF STOCKTON, CALIFORNIA

SCALE: 1"=100'	APPROVED BY:	DATE:	SHEET NO. 7 OF 13 SHEETS
DESIGNED BY: PM			
DRAWN BY: ESB			PROJECT NO. 11–037
CHECKED BY: JAG	CITY ENGINEER STOCKTON, CALIFORNIA		DATE: 3/95
AS BUILT BY:			

4604.6C

4604.6C
ARCH-AIRPORT / SPERRY ROAD
SPECIFIC ROAD PLAN
FROM INTERSTATE FIVE TO AUSTIN ROAD
GEOMETRIC PLAN LINE
TJKM TRANSPORTATION CONSULTANTS
AUGUST 23, 2002

ATTACHMENT C

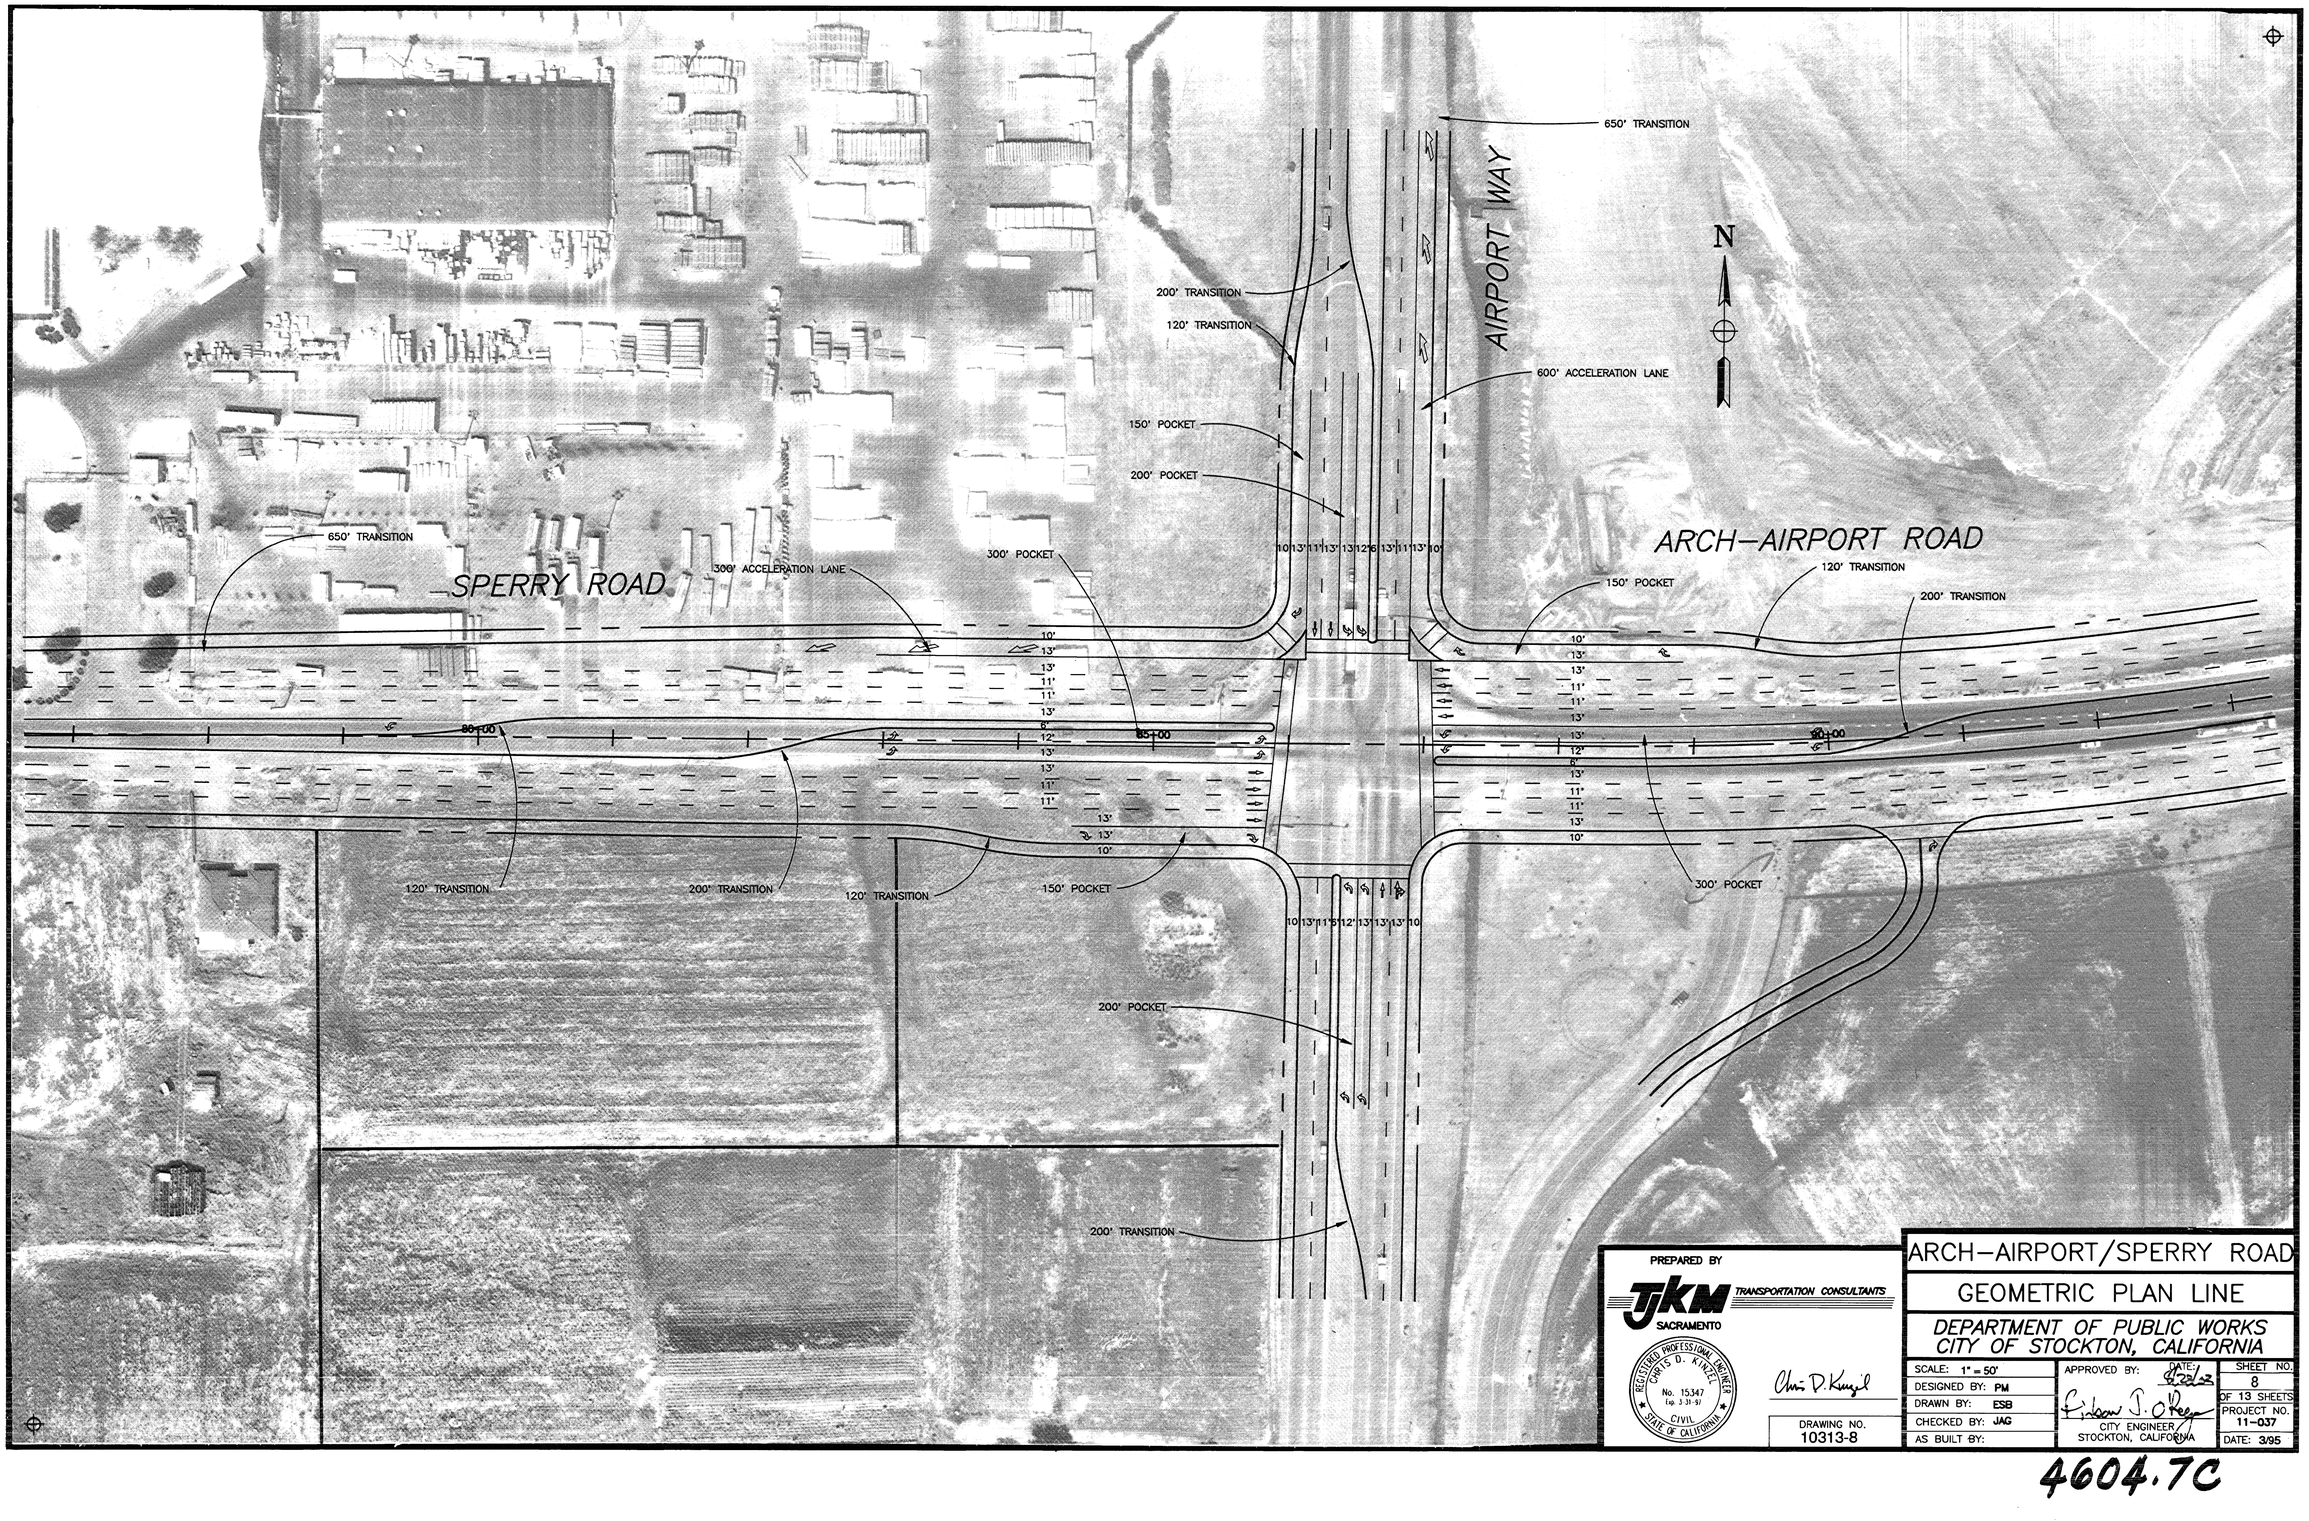

PREPARED BY

TKM TRANSPORTATION CONSULTANTS
SACRAMENTO

REGISTERED PROFESSIONAL ENGINEER
CHRIS D. KINZEL
No. 15347
Exp. 3-31-97
CIVIL
STATE OF CALIFORNIA

Chris D. Kinzel

DRAWING NO.
10313-8

ARCH–AIRPORT/SPERRY ROAD

GEOMETRIC PLAN LINE

DEPARTMENT OF PUBLIC WORKS
CITY OF STOCKTON, CALIFORNIA

SCALE: 1" = 50'	APPROVED BY:	DATE: 8/22/02	SHEET NO. 8 OF 13 SHEETS
DESIGNED BY: PM			PROJECT NO. 11-037
DRAWN BY: ESB			DATE: 3/95
CHECKED BY: JAG	CITY ENGINEER STOCKTON, CALIFORNIA		
AS BUILT BY:			

4604.7C

4604.7C
ARCH-AIRPORT / SPERRY ROAD
SPECIFIC ROAD PLAN
FROM INTERSTATE FIVE TO AUSTIN ROAD
GEOMETRIC PLAN LINE
TJKN TRANSPORTATION CONSULTANTS
AUGUST 23, 2002

ATTACHMENT C

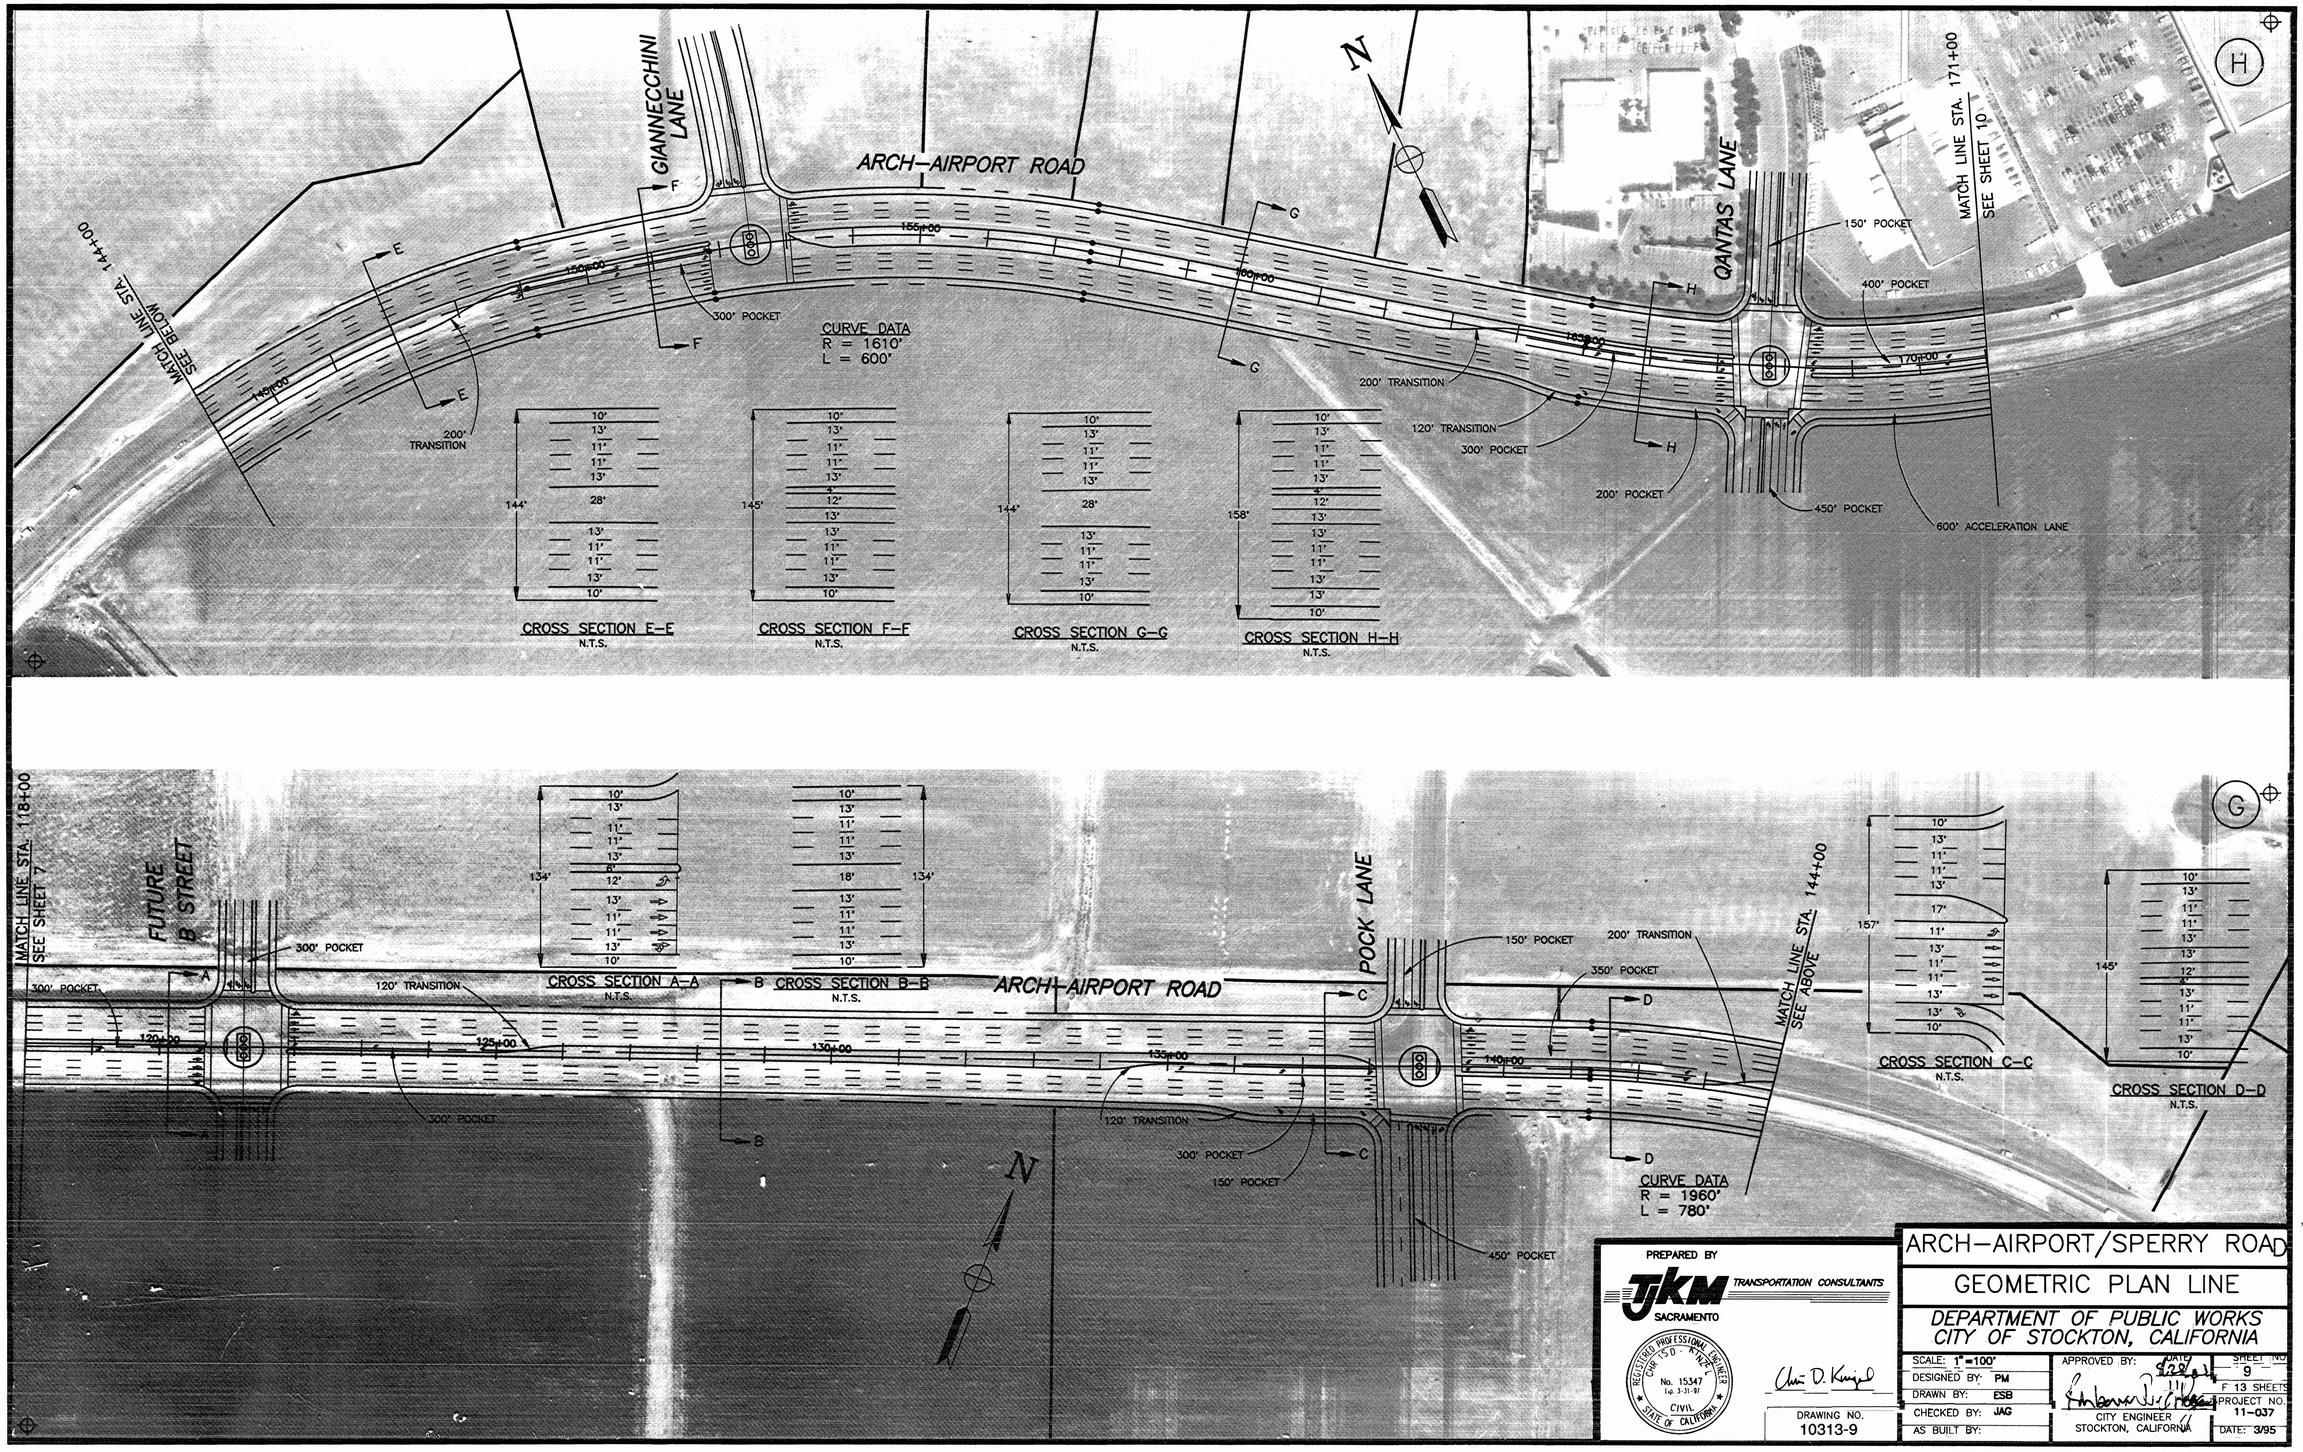

PREPARED BY
TJKM TRANSPORTATION CONSULTANTS
SACRAMENTO

RECEIVED PROFESSIONAL ENGINEER
CHRISTOPHER D. KNIGHT
No. 15347
(exp. 3-31-97)
CIVIL
STATE OF CALIFORNIA

DRAWING NO.
10313-9

ARCH–AIRPORT/SPERRY ROAD
GEOMETRIC PLAN LINE
DEPARTMENT OF PUBLIC WORKS
CITY OF STOCKTON, CALIFORNIA

SCALE: 1" =100'	APPROVED:	DATE: 8/28/02	SHEET NO. 9
DESIGNED BY: PM			OF 13 SHEETS
DRAWN BY: ESB			PROJECT NO. 11-037
CHECKED BY: JAG	CITY ENGINEER STOCKTON, CALIFORNIA		DATE: 3/95
AS BUILT BY:			

4604.8C

4604.8C
ARCH-AIRPORT / SPERRY ROAD
SPECIFIC ROAD PLAN
FROM INTERSTATE FIVE TO AUSTIN ROAD
GEOMETRIC PLAN LINE
TJKM TRANSPORTATION CONSULTANTS
AUGUST 23, 2002

ATTACHMENT C

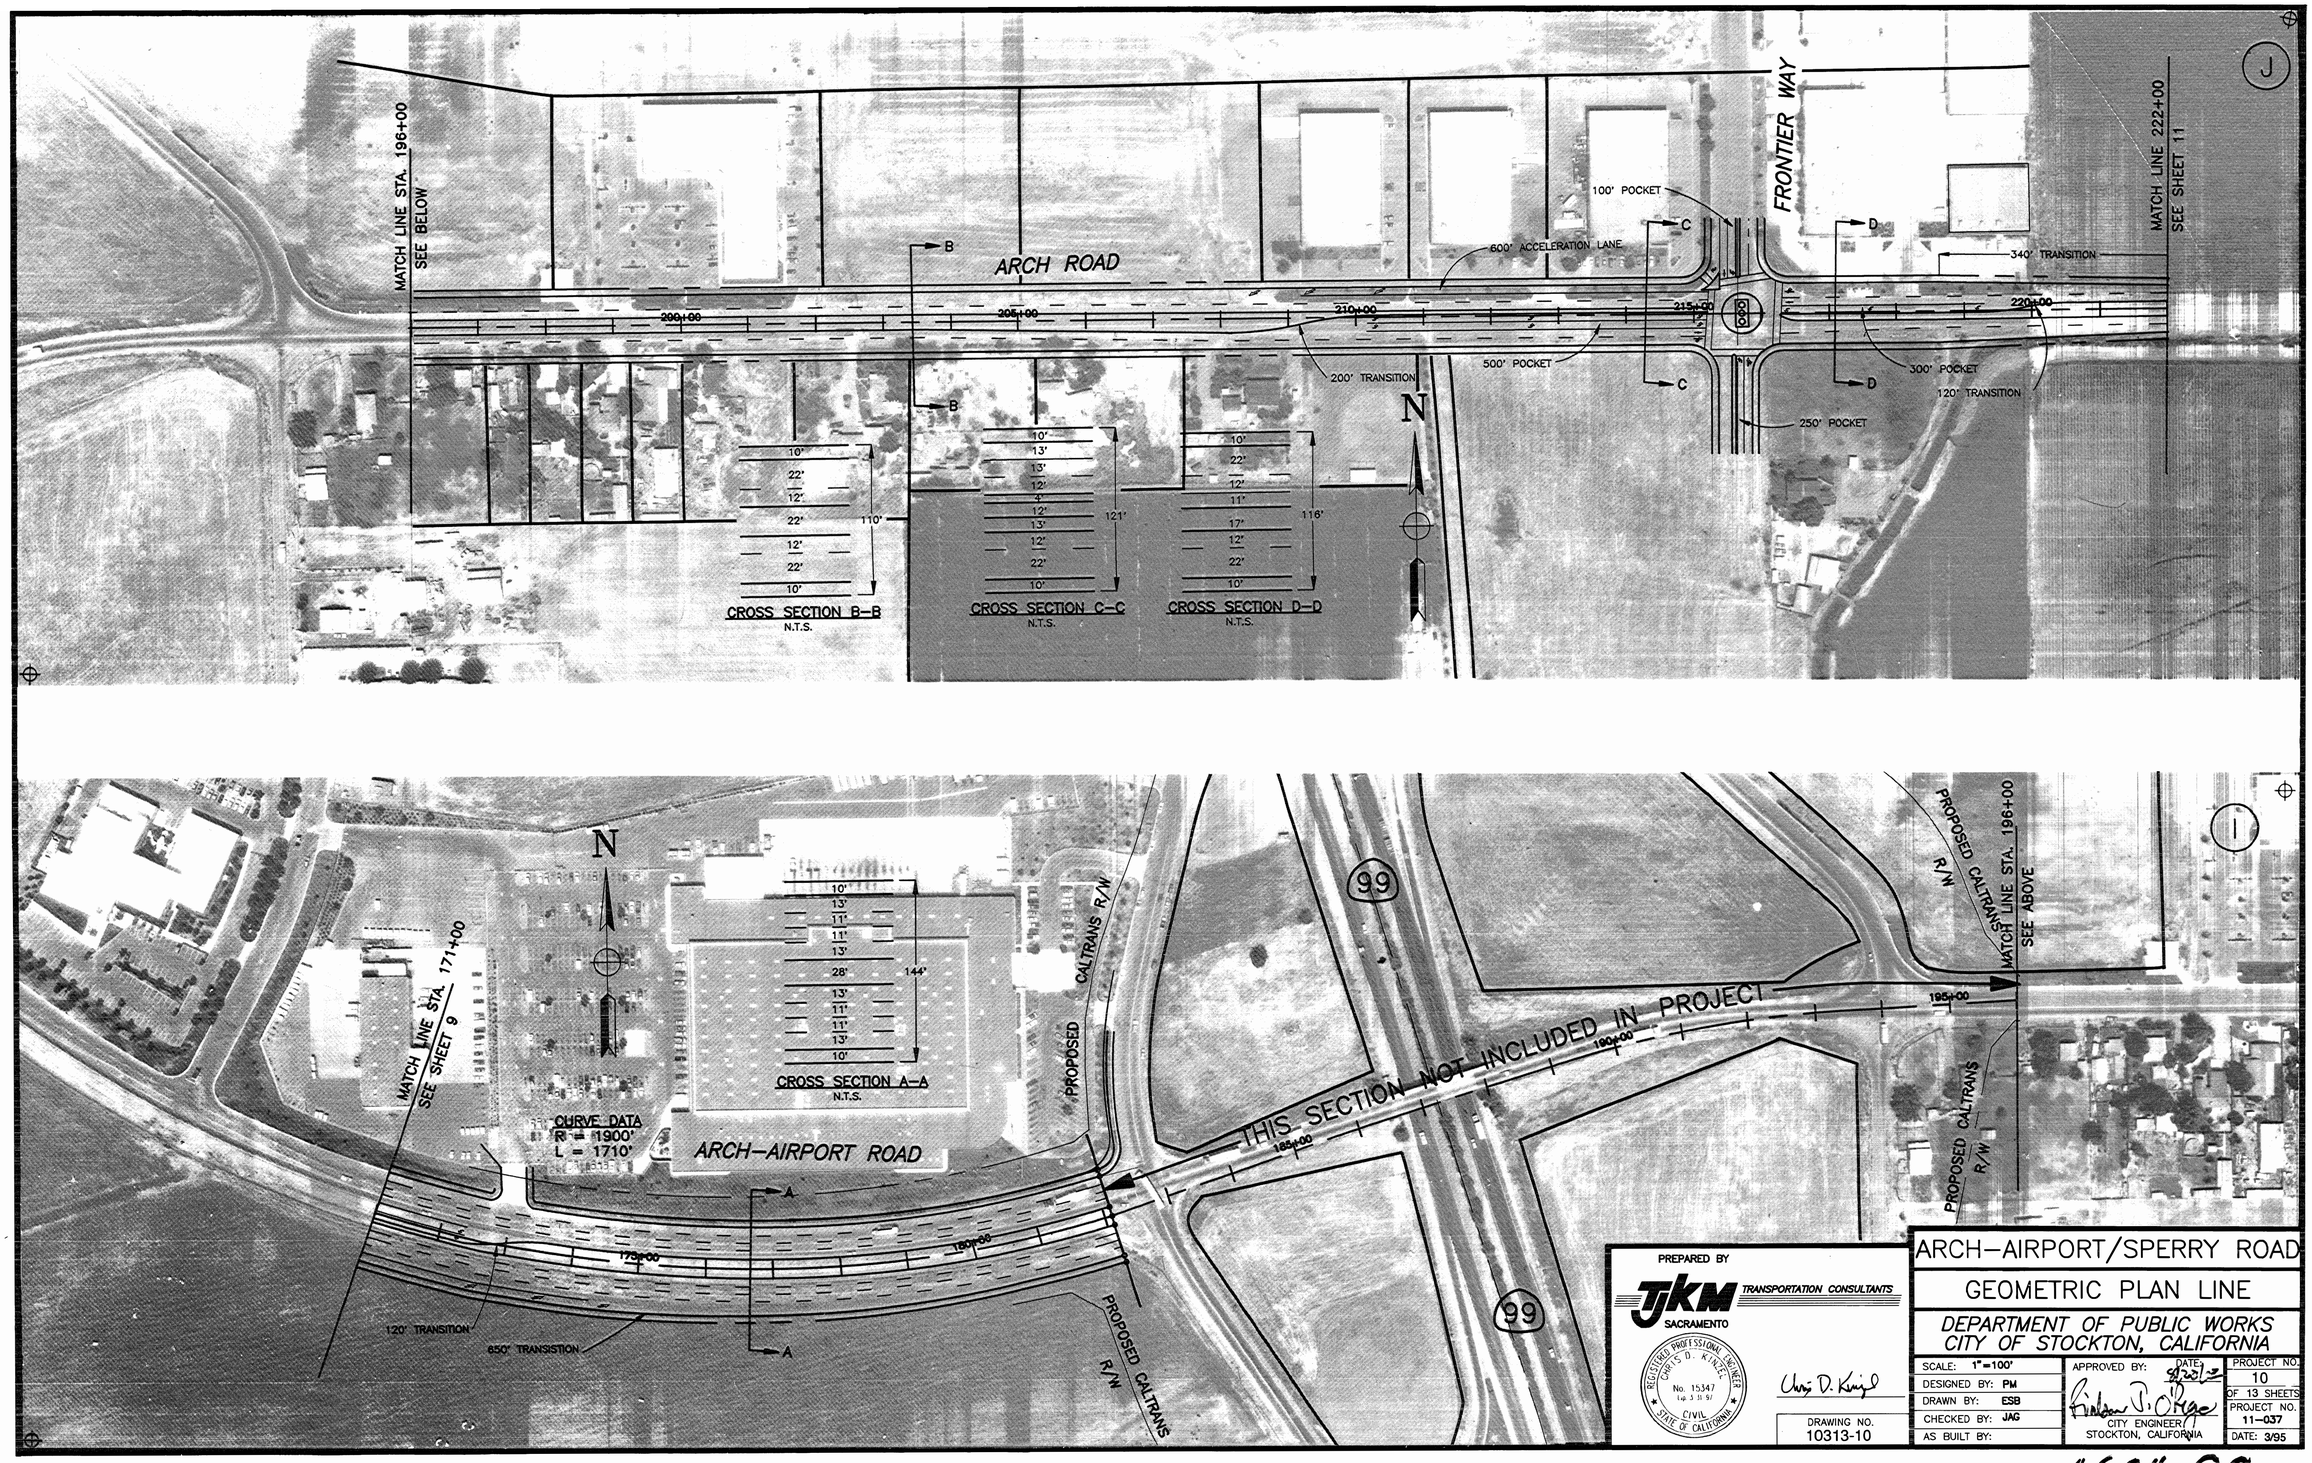

PREPARED BY

TJKM TRANSPORTATION CONSULTANTS
SACRAMENTO

REGISTERED PROFESSIONAL ENGINEER
CHRIS D. KNIGHT
No. 15347
Exp. 3 31 97
CIVIL
STATE OF CALIFORNIA

Chris D. Knight

DRAWING NO.
10313-10

ARCH–AIRPORT/SPERRY ROAD

GEOMETRIC PLAN LINE

DEPARTMENT OF PUBLIC WORKS
CITY OF STOCKTON, CALIFORNIA

SCALE: 1"=100'	APPROVED BY:	DATE: 8/20/02	PROJECT NO. 10
DESIGNED BY: PM			OF 13 SHEETS
DRAWN BY: ESB			PROJECT NO. 11–037
CHECKED BY: JAG	CITY ENGINEER		DATE: 3/95
AS BUILT BY:	STOCKTON, CALIFORNIA		

4604.9C

4604.9C
ARCH-AIRPORT / SPERRY ROAD
SPECIFIC ROAD PLAN
FROM INTERSTATE FIVE TO AUSTIN ROAD
GEOMETRIC PLAN LINE
TJKN TRANSPORTATION CONSULTANTS
AUGUST 23, 2002

ATTACHMENT C

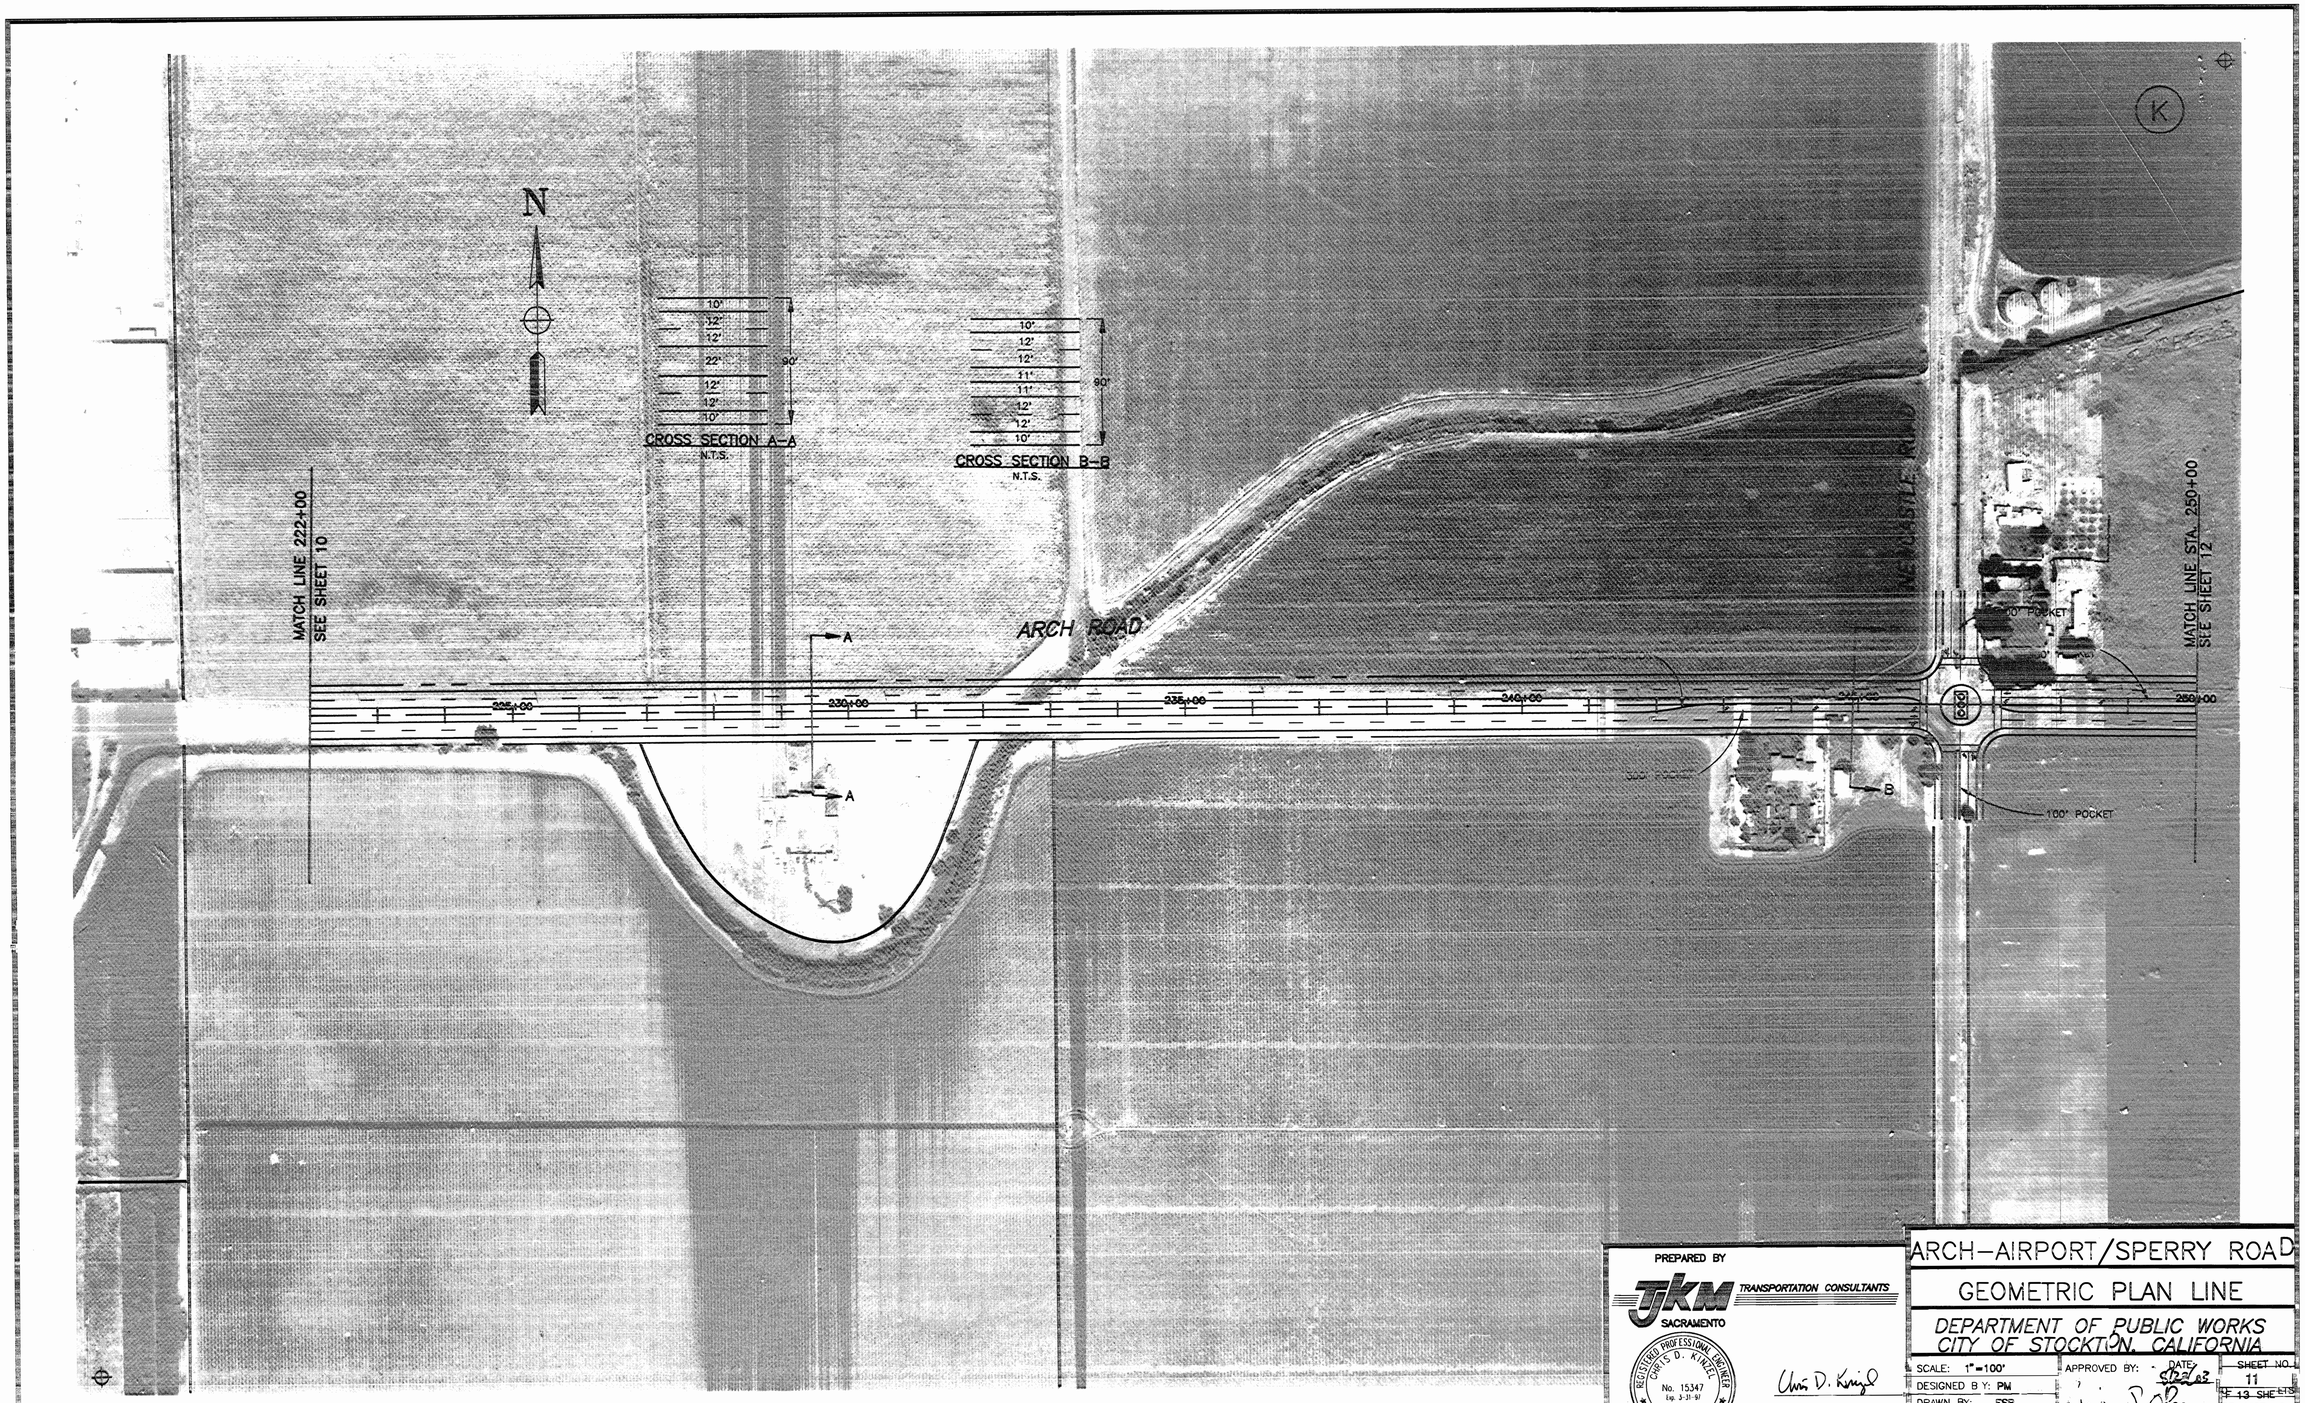

PREPARED BY
JKM TRANSPORTATION CONSULTANTS
SACRAMENTO

REGISTERED PROFESSIONAL ENGINEER
CURTIS D. KNIGHT
No. 15347
Exp. 3-31-97
CIVIL
STATE OF CALIFORNIA

DRAWING NO. 10313-11

ARCH–AIRPORT/SPERRY ROAD

GEOMETRIC PLAN LINE

DEPARTMENT OF PUBLIC WORKS
CITY OF STOCKTON, CALIFORNIA

SCALE: 1"=100'	APPROVED BY: DATE: 8/25/03
DESIGNED B Y: PM	SHEET NO. 11
DRAWN BY: ESB	OF 13 SHEETS
CHECKED BY: JAG	PROJECT NO. 11–037
AS BUILT BY:	CITY ENGINEER STOCKTON, CALIFORNIA
	DATE: 3/95

4604.10C

4604.10C
ARCH-AIRPORT / SPERRY ROAD
SPECIFIC ROAD PLAN
FROM INTERSTATE FIVE TO AUSTIN ROAD
GEOMETRIC PLAN LINE
TJKN TRANSPORTATION CONSULTANTS
AUGUST 23, 2002

ATTACHMENT C

PREPARED BY
TKM SACRAMENTO TRANSPORTATION CONSULTANTS

REGISTERED PROFESSIONAL ENGINEER
CHRIS D. KNIGHT
No. 15347
Exp. 3-31-97
CIVIL
STATE OF CALIFORNIA

Chris D. Knight

DRAWING NO.
10313-12

ARCH–AIRPORT/SPERRY ROAD
GEOMETRIC PLAN LINE
DEPARTMENT OF PUBLIC WORKS
CITY OF STOCKTON, CALIFORNIA

SCALE: 1"=100'
DESIGNED BY: PM
DRAWN BY: ~~ESB~~
CHECKED BY: ~~JAC~~
AS BUILT BY:

APPROVED BY: Andrew J. O'Brien
CITY ENGINEER
STOCKTON, CALIFORNIA

DATE: ~~4/22/97~~ 5/22/97

SHEET NO.
12
OF 13 SHEETS

PROJECT NO.
11-037

DATE: ~~3/95~~

4604.11C
ARCH-AIRPORT / SPERRY ROAD
SPECIFIC ROAD PLAN
FROM INTERSTATE FIVE TO AUSTIN ROAD
GEOMETRIC PLAN LINE
TJKN TRANSPORTATION CONSULTANTS
AUGUST 23, 2002

4604.11C

ATTACHMENT C

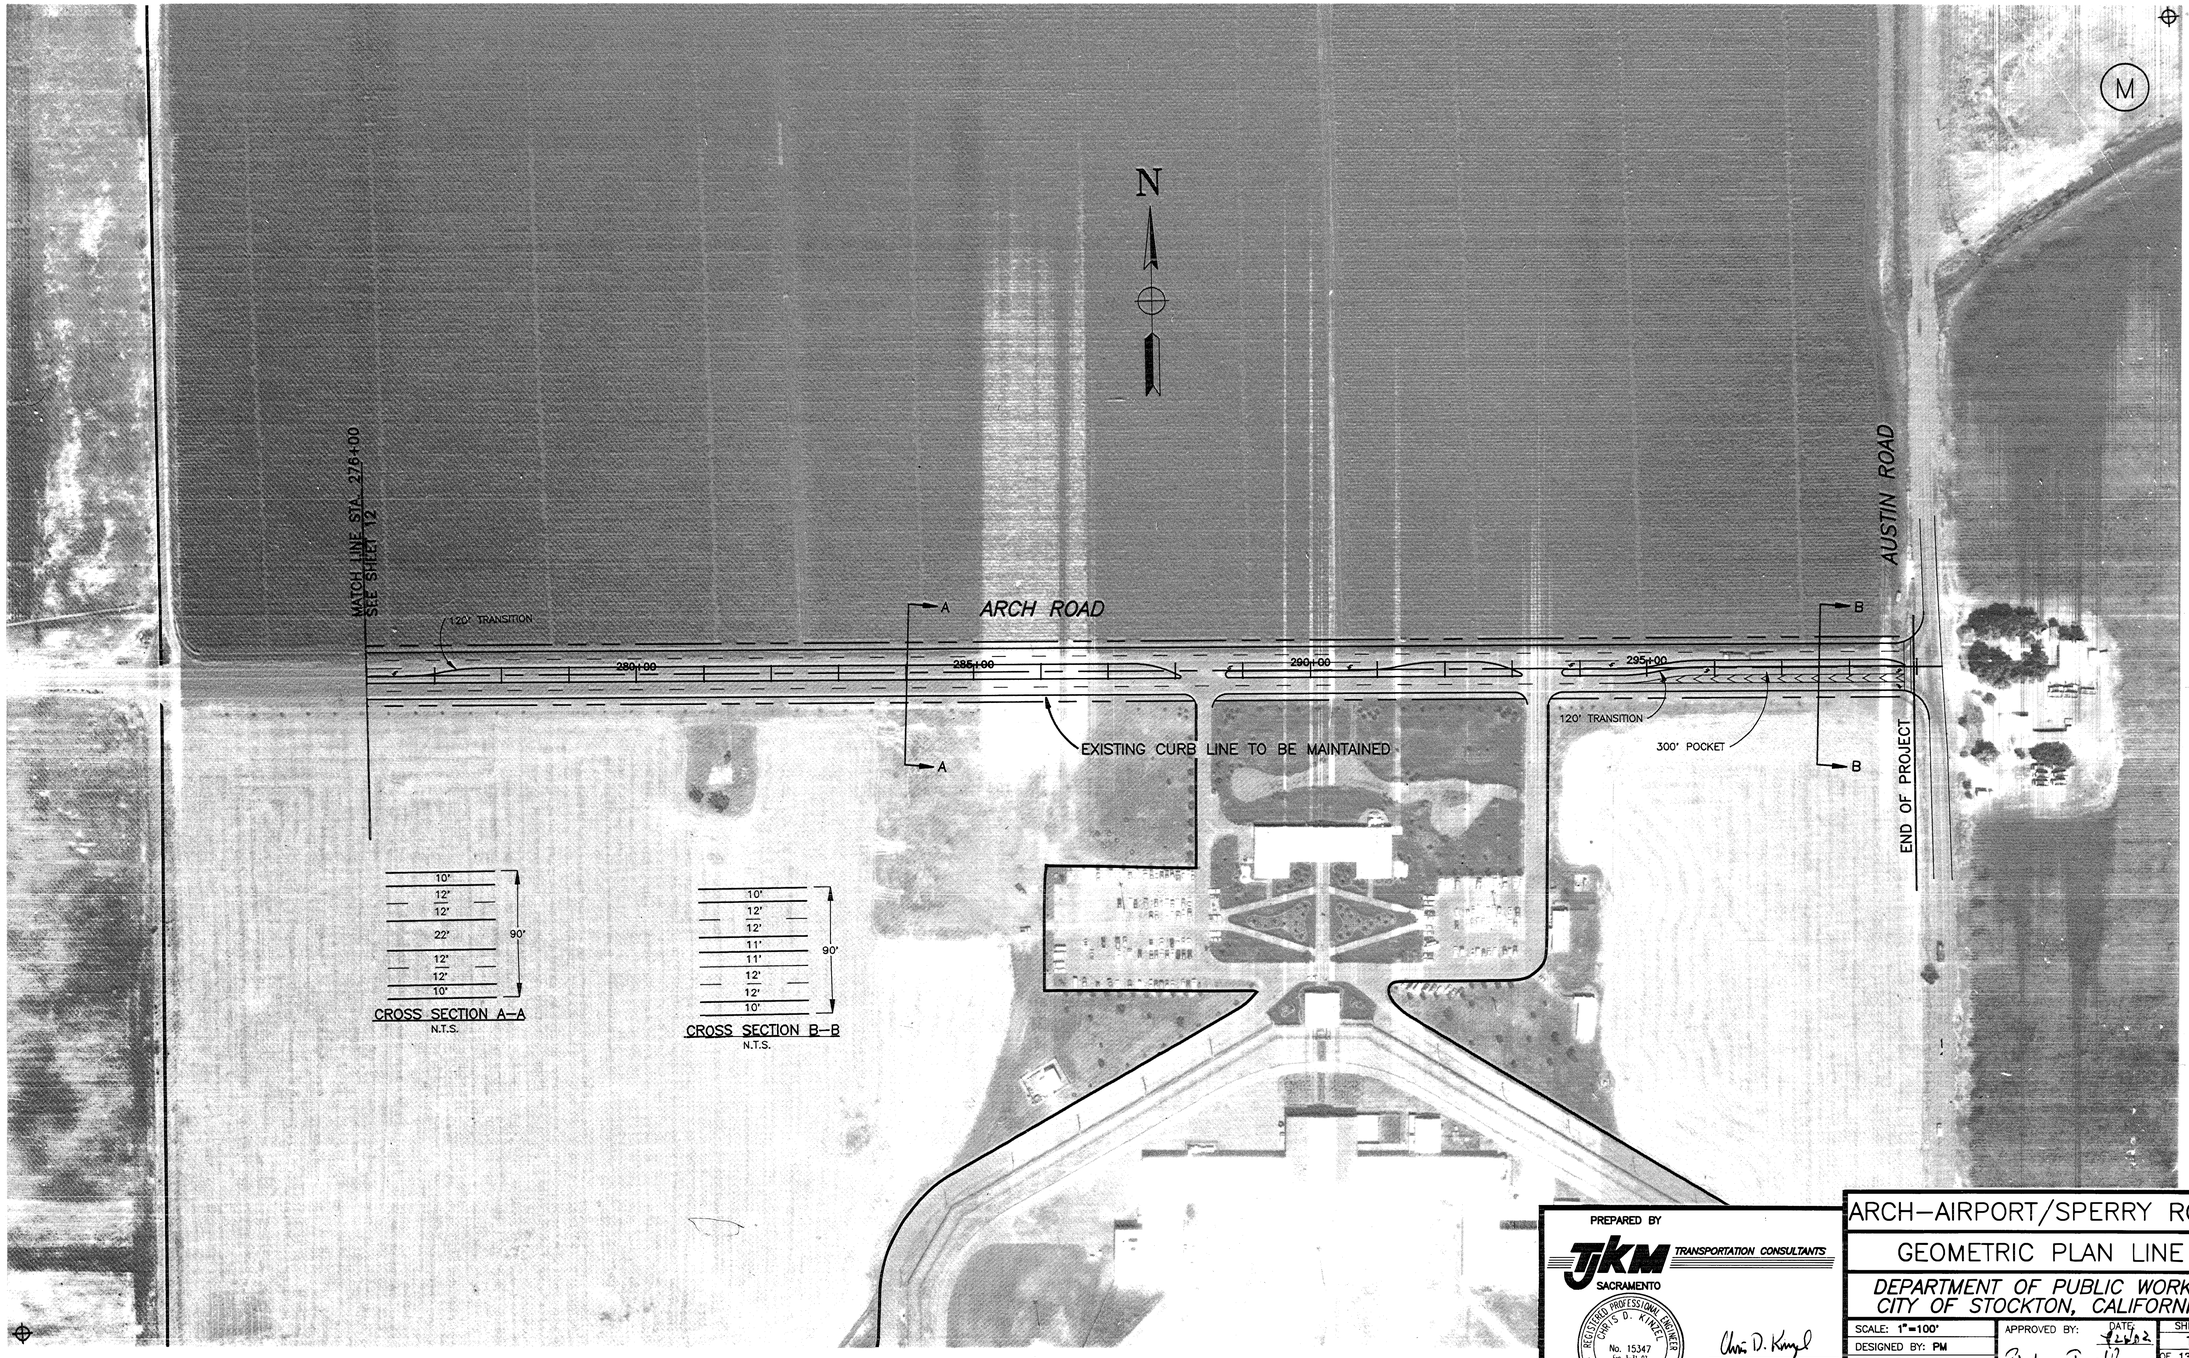

PREPARED BY

TJKM TRANSPORTATION CONSULTANTS

SACRAMENTO

REGISTERED PROFESSIONAL ENGINEER
CHRIS D. KINZEL
No. 15347
(exp. 3-31-97)
CIVIL
STATE OF CALIFORNIA

Chris D. Kinzel

DRAWING NO.
10313-13

ARCH–AIRPORT/SPERRY ROAD

GEOMETRIC PLAN LINE

DEPARTMENT OF PUBLIC WORKS
CITY OF STOCKTON, CALIFORNIA

SCALE: 1"=100'	APPROVED BY:	DATE: 12/6/02	SHEET NO. 13 OF 13 SHEETS
DESIGNED BY: PM			
DRAWN BY: ESB			
CHECKED BY: JAG	CITY ENGINEER		PROJECT NO. 11–037
AS BUILT BY:	STOCKTON, CALIFORNIA		DATE: 3/95

4604.12C

4604.12C
ARCH-AIRPORT / SPERRY ROAD
SPECIFIC ROAD PLAN
FROM INTERSTATE FIVE TO AUSTIN ROAD
GEOMETRIC PLAN LINE
TJKM TRANSPORTATION CONSULTANTS
AUGUST 23, 2002