ATTACHMENT C

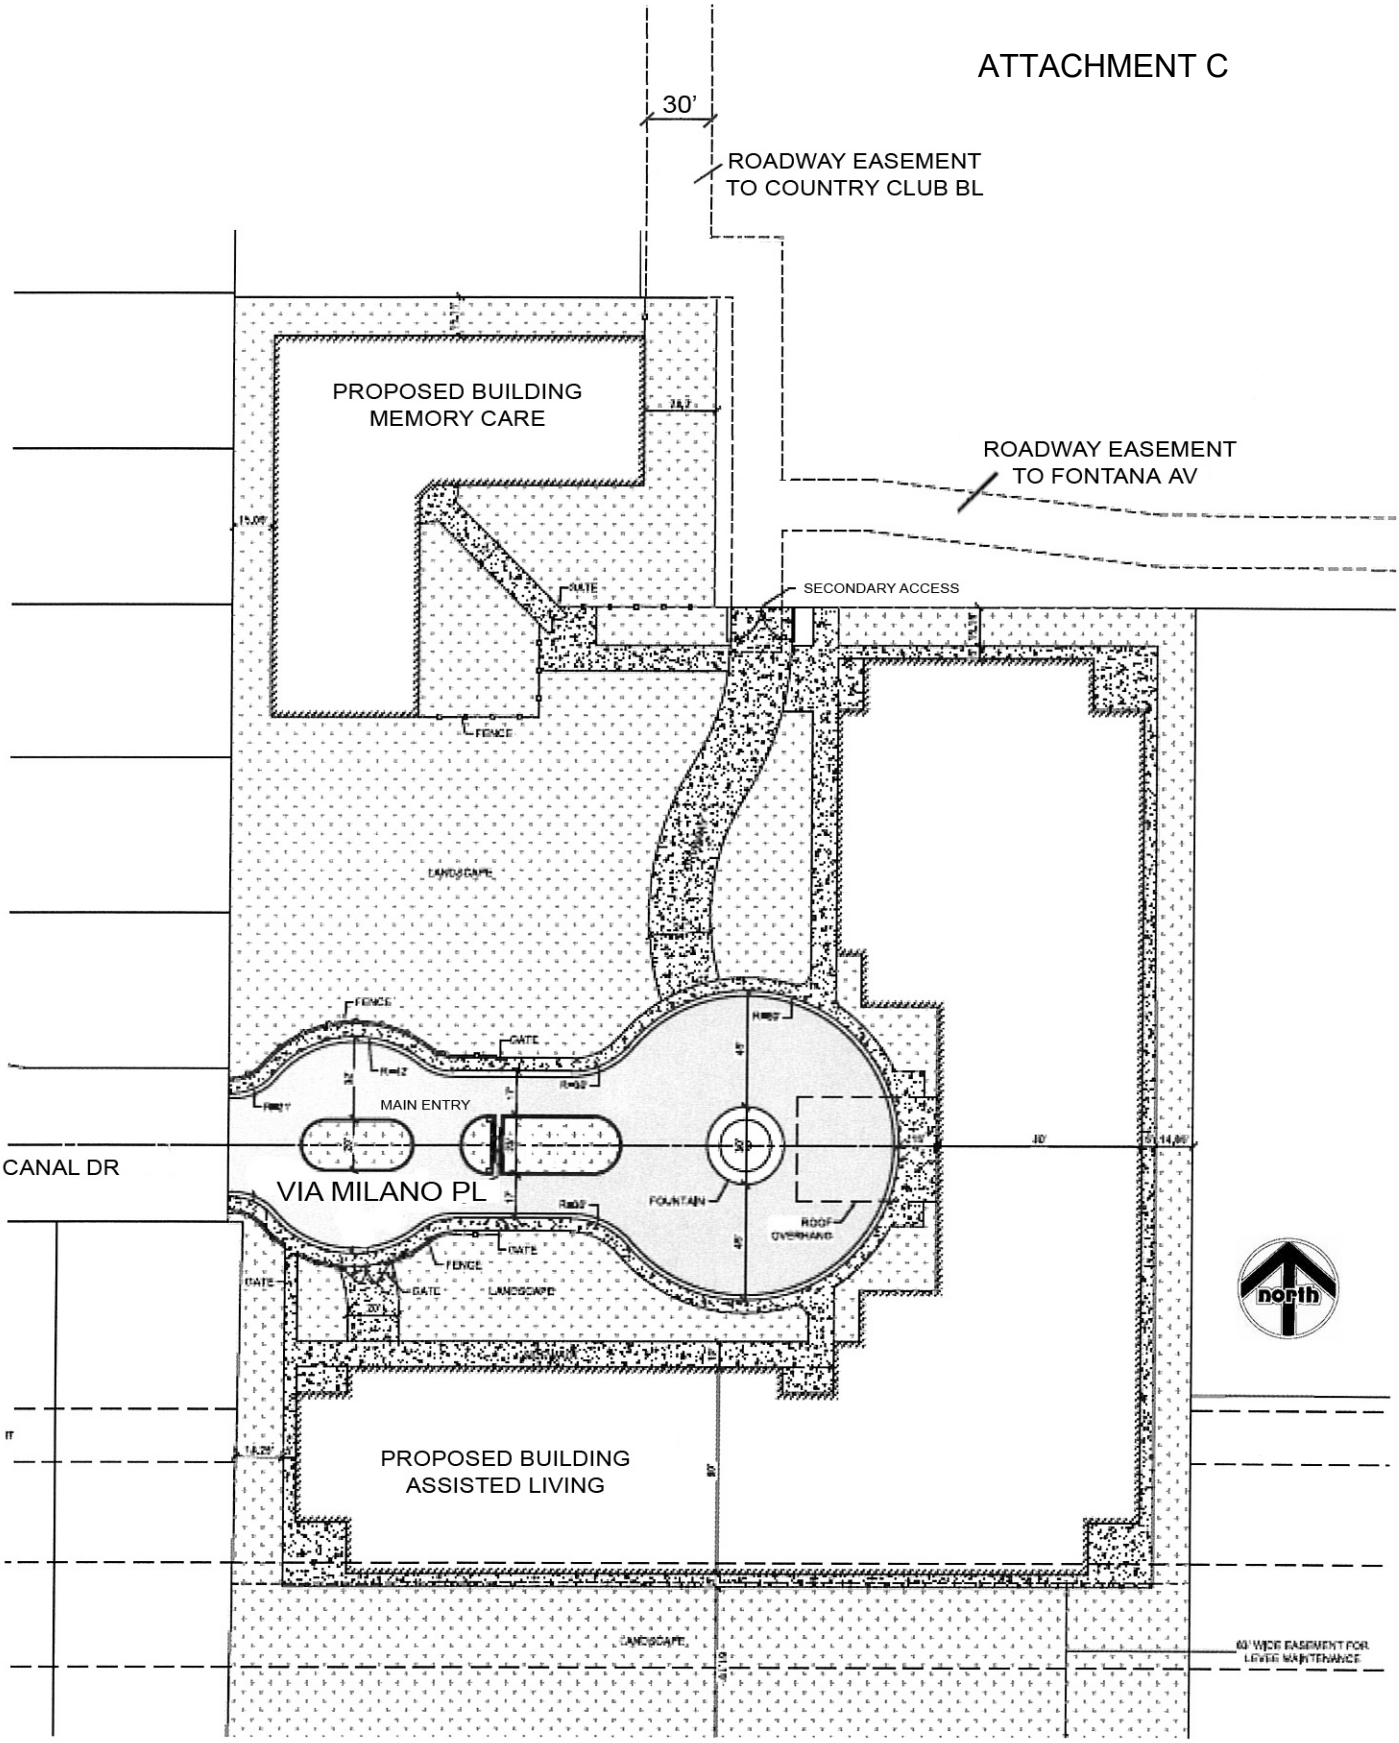


SITE PLAN