ATTACHMENT B

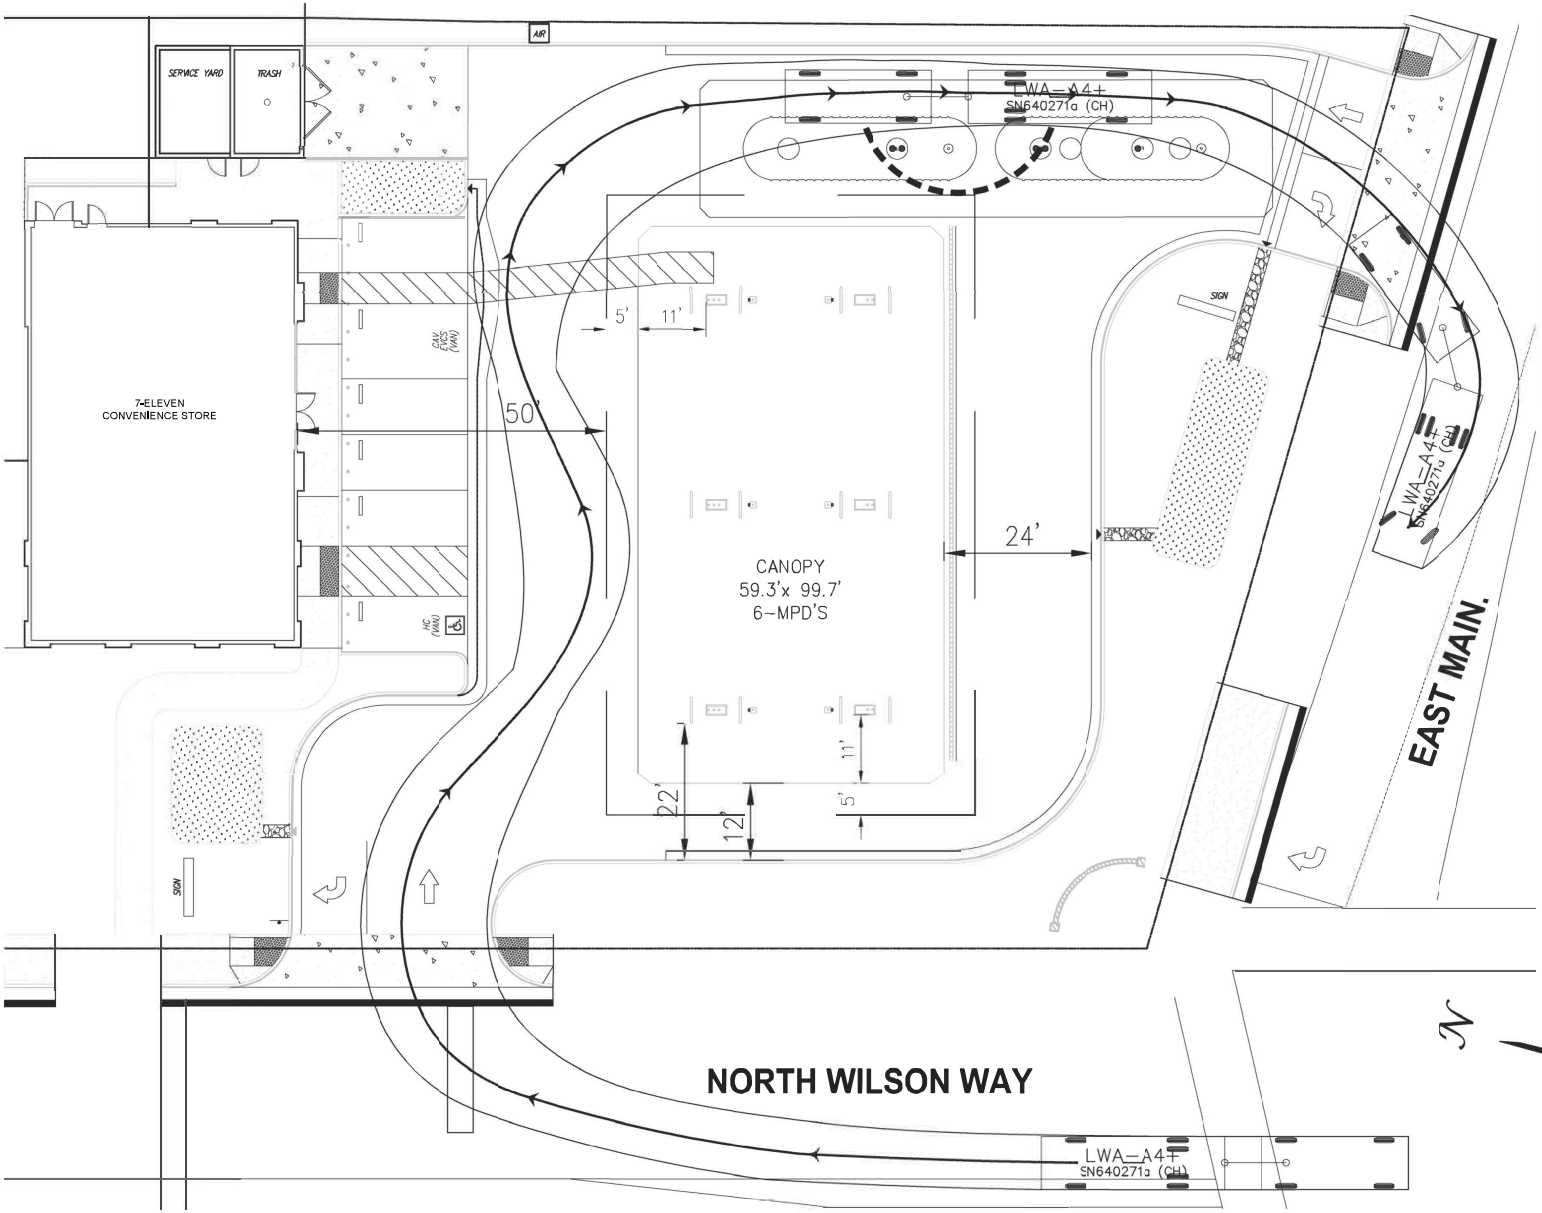

CITY of STOCKTON & SAN COUNTY of SAN JOAQUIN- FINAL STORMWATER QUALITY CONTROL CRITERIA PLAN
SECTION 7-
FUEL AREA MAINTENANCE AND DESIGN
DESIGN CRITERIA

DESIGN REQUIREMENTS FOR FUELING AREAS ARE GOVERNED BY BUILDING AND FIRE CODES AND BY CURRENT
LOCAL AGENCY ORDINANCES AND ZONING REQUIREMENTS. THE DESIGN REQUIREMENTS DESCRIBED IN THIS FACT
SHEET ARE MEANT TO ENHANCE AND BE CONSISTENT WITH THESE CODE AND ORDINANCE REQUIREMENTS.

DESIGN FEATURE DESIGN CRITERIA

SURFACING PAVE FUEL DISPENSING AND MAINTENANCE AREA WITH PORTLAND CEMENT CONCRETE (PCC). THE FUEL
DISPENSING AREA IS DEFINED AS EXTENDING 6.5 FEET **FROM THE CORNER OF EACH FUEL DISPENSER** OR
THE LENGTH AT WHICH THE HOSE AND NOZZLE ASSEMBLE MAY BE OPERATED PLUS 1 FOOT, WHICHEVER IS
GREATER. THE PAVING AROUND THE FUEL DISPENSING AREA MAY EXCEED THE MINIMUM DIMENSIONS
OF THE "FUEL DISPENSING AREA" STATED ABOVE.

- USE ASPHALT SEALANT TO PROTECT ASPHALT PAVED AREAS SURROUNDING THE FUEL DISPENSING OR
  MAINTENANCE AREA.
- COVERS COVER THE FUEL DISPENSING OR MAINTENANCE AREA WITH A PERMANENT CANOPY, ROOF, OR AWNING TO
  PREVENT PRECIPITATION FROM DIRECTLY CONTACTING THE FUEL DISPENSING AREA. DIRECT RUNOFF FROM THE
  COVER AWAY FROM THE FUEL DISPENSING AREA TO A STORMWATER DISPOSAL POINT THAT MEETS ALL
  APPLICABLE CODE REQUIREMENTS AND APPLICABLE REQUIREMENTS OF THIS MANUAL.
- COVERS 10 FEET HIGH OR LESS SHALL HAVE A MINIMUM OVERHANG OF 3 FEET MEASURED FROM THE
  PERIMETER OF THE HYDRAULICALLY ISOLATED FUEL DISPENSING AREA.
- COVER HIGHER THAN 10 FEET SHALL HAVE A MINIMUM OVERHANG OF 5 FEET MEASURED FROM THE
  PERIMETER OF THE HYDRAULICALLY ISOLATED FUEL DISPENSING AREA.
- FOR FACILITIES DESIGNED TO ACCOMMODATE VERY LARGE VEHICLES OR EQUIPMENT THAT WOULD PROHIBIT
  THE USE OF COVERS, HYDRAULICALLY ISOLATE THE UNCOVERED FUEL DISPENSING OR MAINTENANCE AREA
  AND DIRECT DRAINAGE FROM THE AREA THROUGH UPSTREAM CONTROLS TO A SANITARY SEWER AS
  DESCRIBED BELOW.

TRUCK TURN REVIEW
CHANGE/ STORMWATER UPDATE
10N & 28N
STOCKTON , CA
REVISED

11/7/19
11/12/19

FOR REVIEW ONLY
NOT FOR
CONSTRUCTION

NO	DESCRIPTION	BY	DATE	CHK
	REVISIONS			

TAIT
Since 1964
17280 Trade Centre Drive
Rancho Cucamonga, CA 91730
p: 909.483.2275
f: 916.635.2806
Los Angeles
Orange County
Sacramento
San Diego
Boise
Dallas
Houston
Denver

1515 East Main Street, Stockton CA 95205
7 ELEVEN

DRAWN: JM
DATE: 11/13/19
CHECKED:
DATE:
REVISION #:
DATE:
JOB NO: SE11690

OF 1of1

G:\CLIENTS\7 Eleven\SE11690 - STOCKTON, 10 Wilson Way\Sent\2019-11-07 Truck path Request _revised\X-SP-A15507_revised-11-13-19_recover.dwg

ATTACHMENT B

DATE:
REVISED
2/12/23

38877
1515 E. MAIN STREET
STOCKTON, CA

7-Eleven
STORE DESIGN