EXHIBIT 1

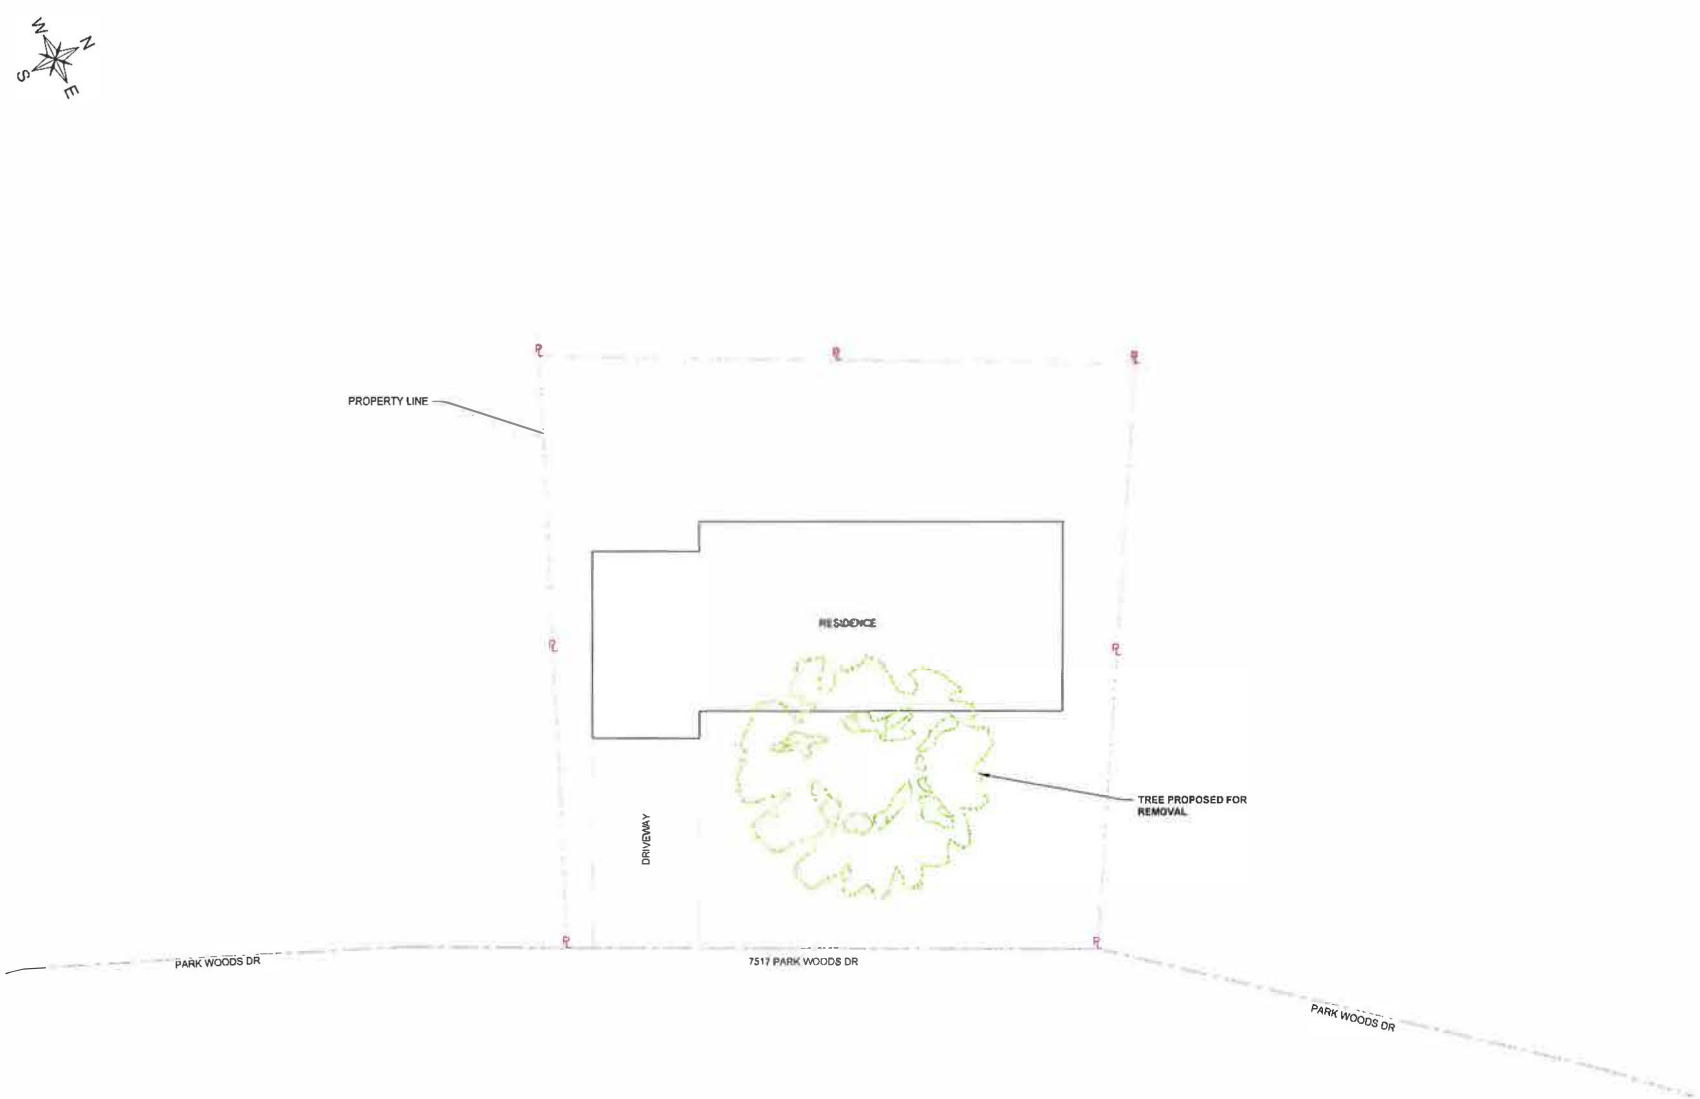

D1 SITE PLAN OVERVIEW
SCALE: 3/32" = 1'-0"

TREE REMOVAL
7517 PARK WOODS DR
STOCKTON, CA 95207
APN 07718207

SITE PLAN OVERVIEW

REVISIONS

DRAWN BY	D.E.
CHECKED BY	D.E.
DATE	01/13/2026
JOB	D
SCALE	AS SHOWN
SHEET	C1.0

PUBLISHED 2026-Jan-13 3:24 PM